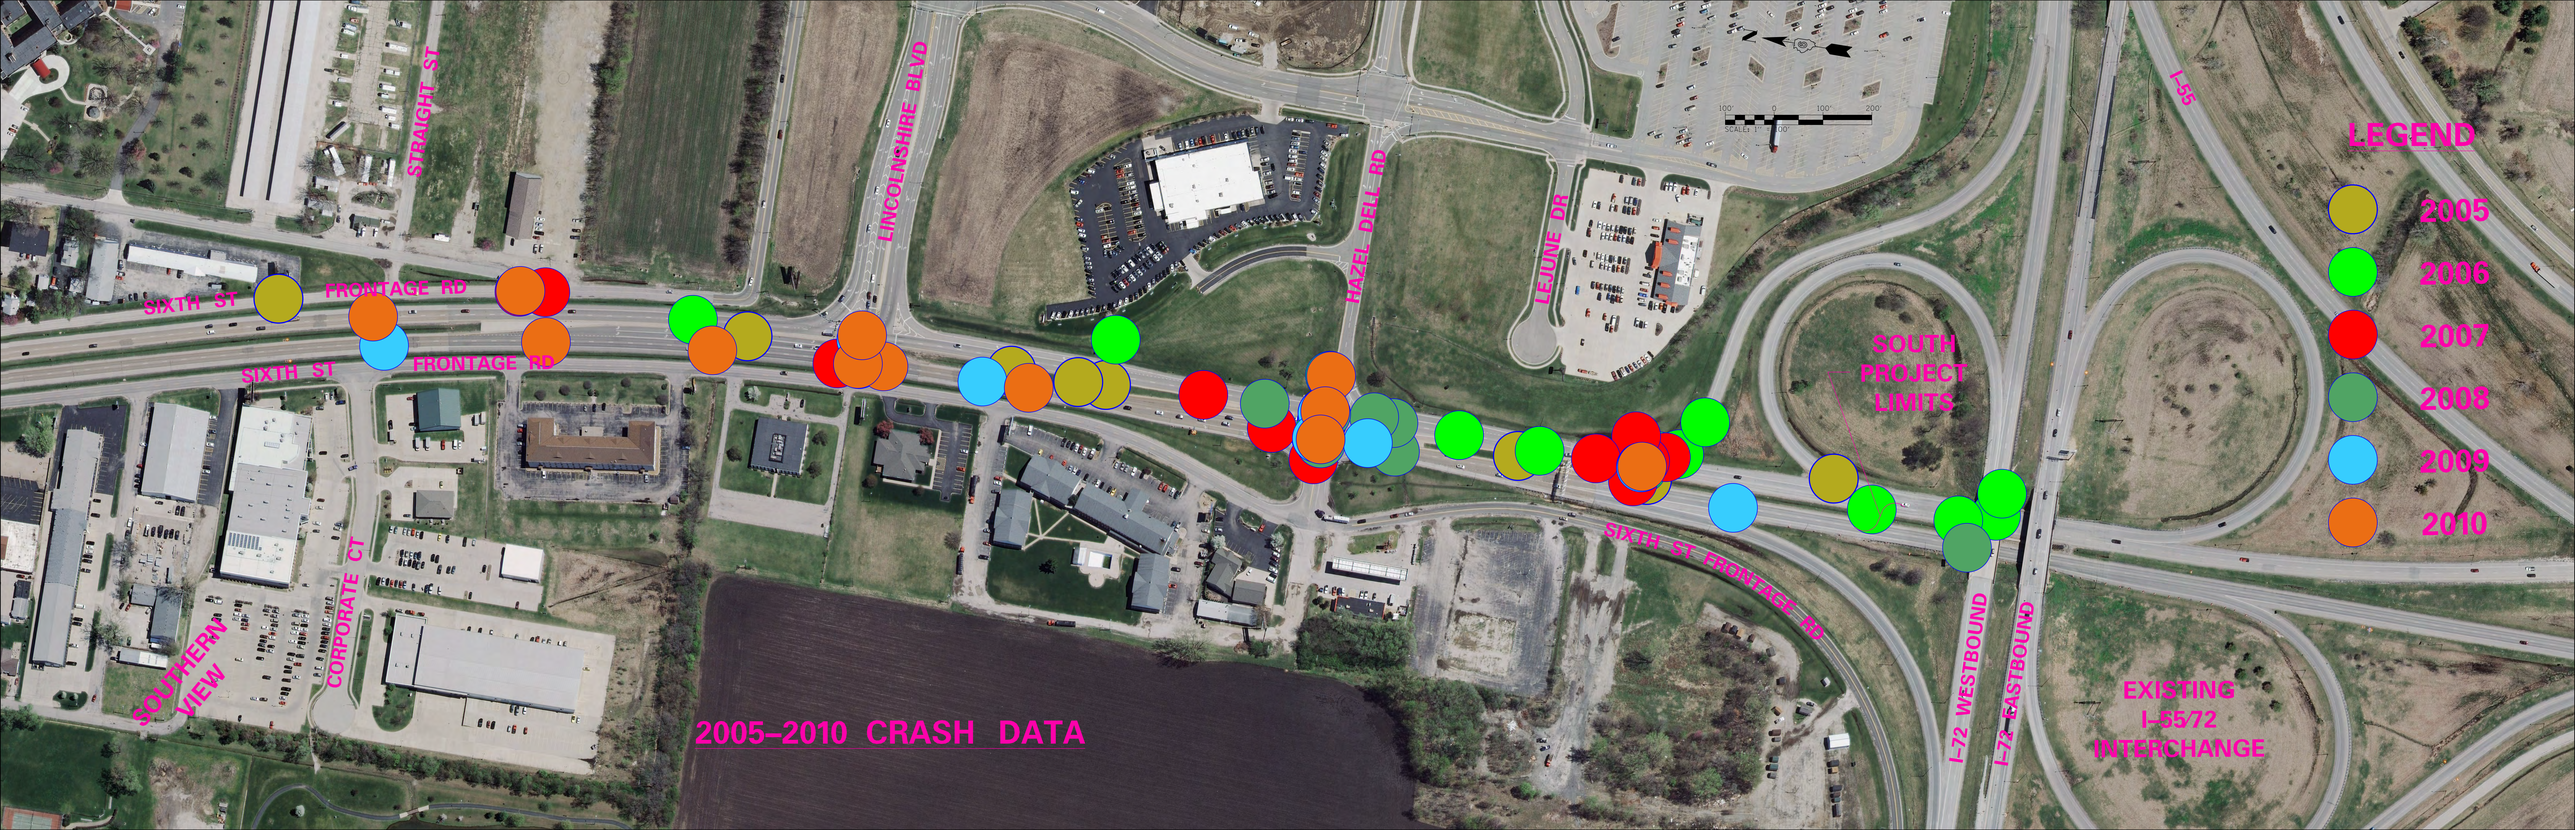
STRAIGHT ST
LINCOLNSHIRE BLVD
HAZEL DELL RD
LEJUNE DR
I-55
SIXTH ST
FRONTAGE RD
SIXTH ST
FRONTAGE RD
SOUTHERN VIEW
CORPORATE CT
SIXTH ST FRONTAGE RD
SOUTH PROJECT LIMITS
I-72 WESTBOUND
I-72 EASTBOUND
EXISTING I-55/72 INTERCHANGE
LEGEND
2005
2006
2007
2008
2009
2010
2005–2010 CRASH DATA