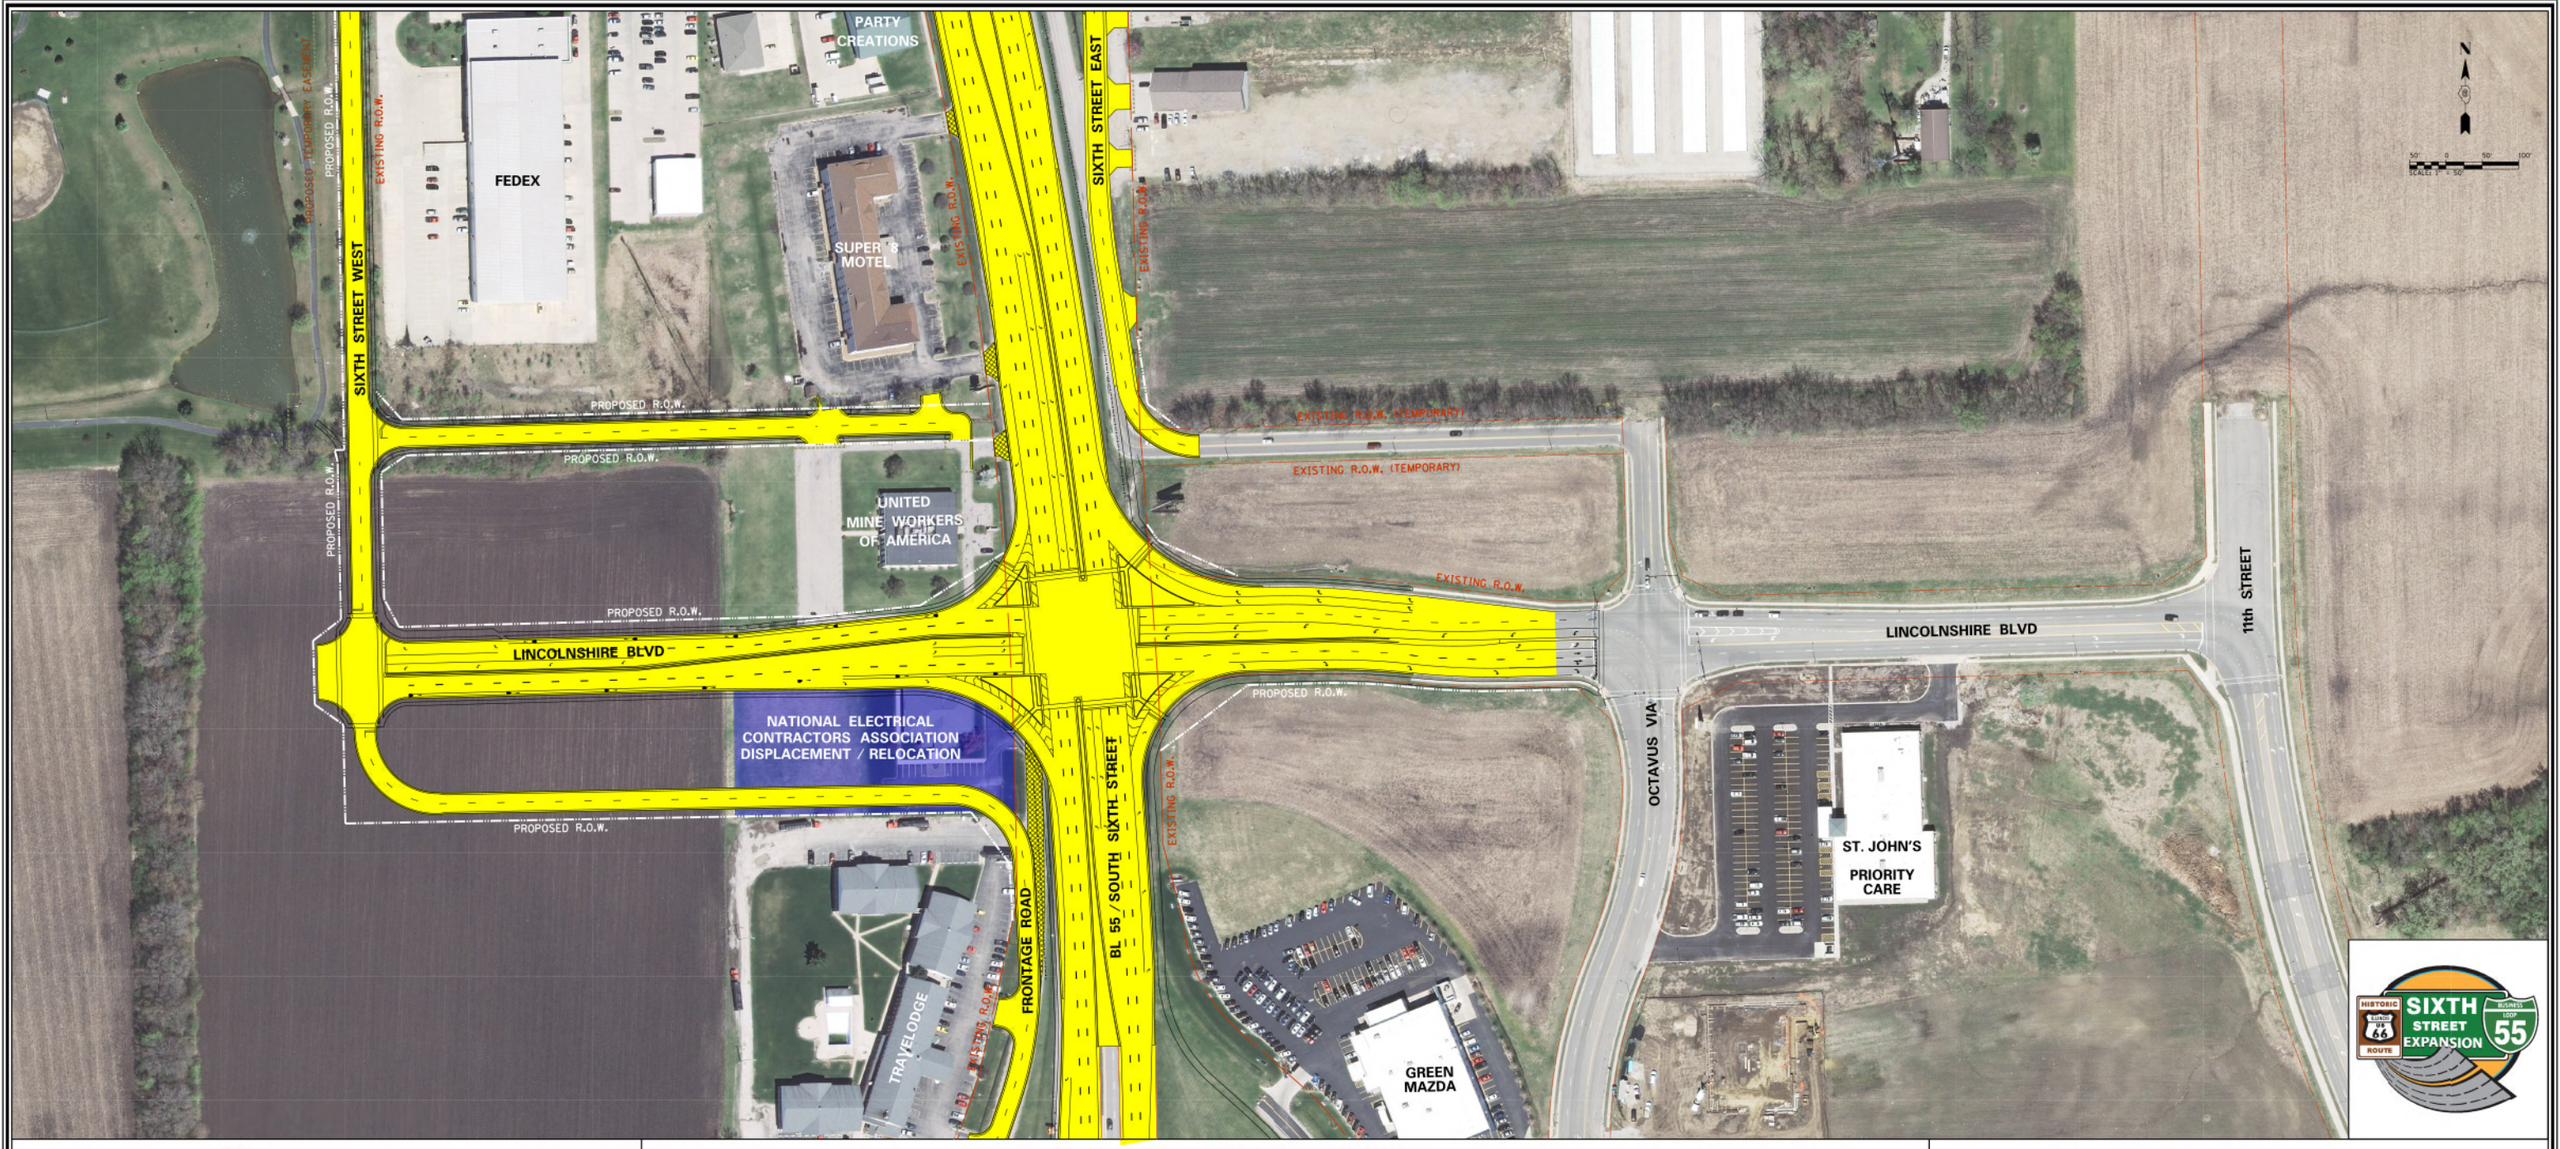

Illinois Department of Transportation

LINCOLNSHIRE BOULEVARD
SOUTH SIXTH STREET EXPANSION STUDY
I–55 / 72 INTERCHANGE TO STANFORD AVENUE

CMT
CRAWFORD, MURPHY & TILLY, INC.
CONSULTING ENGINEERS