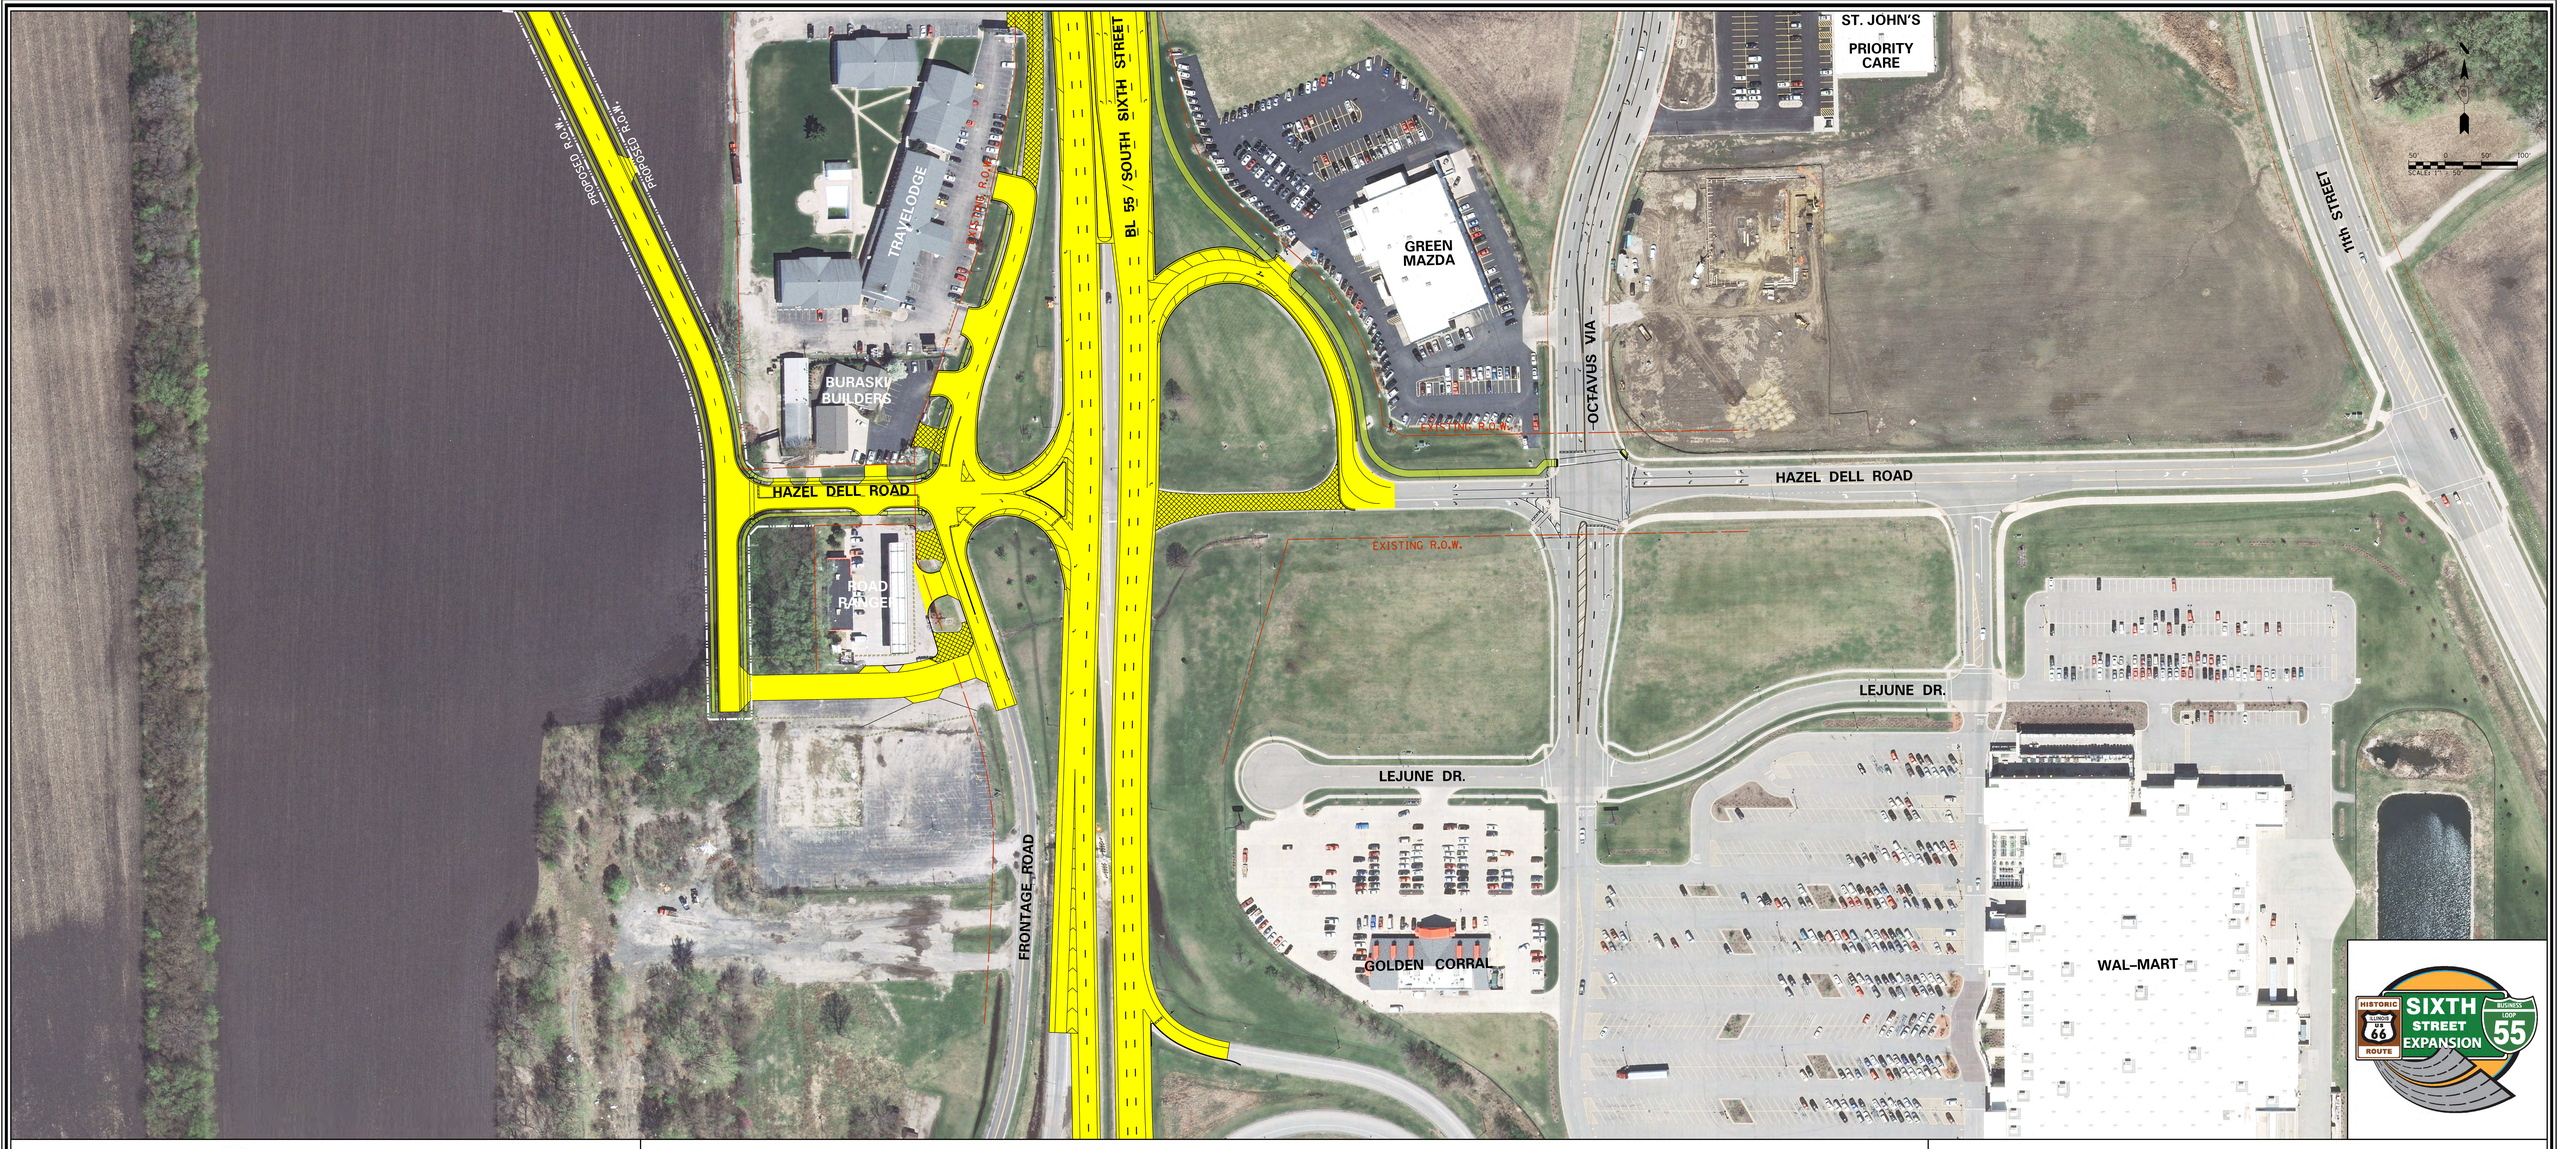

Illinois Department of Transportation

HAZEL DELL ROAD
SOUTH SIXTH STREET EXPANSION STUDY
I–55 / 72 INTERCHANGE TO STANFORD AVENUE

CMT
Engineers and Consultants

License No. 184-000613 Copyright CMT, Inc.