N

50′ 0 50′ 100′

SCALE: 1″ = 50′

SIXTH STREET

SIXTH STREET

12'12'12' VARIES 12'12'12' MEDIAN

HAZEL DELL RD.

SIXTH STREET WEST

120+00

115+00

110+00

105+00

100+00

95+00

100+00

95+00

40+00

HISTORIC ILLINOIS ROUTE 66

SIXTH STREET EXPANSION

BUSINESS LOOP 55

FILE NAME = L:\IDOT\1006602\Draw\CADD_Sheets\CAG MTG #3\..	USER NAME = Rob Heady	DESIGNED -	REVISED -
	PLOT SCALE = 50.0000 ' / in.	DRAWN -	REVISED -
	PLOT DATE = 11/17/2014 - 4:02:44 PM	CHECKED -	REVISED -
		DATE -	REVISED -

STATE OF ILLINOIS
DEPARTMENT OF TRANSPORTATION

SOUTH SIXTH STREET EXPANSION STUDY
SIXTH STREET AT HAZEL DELL ROAD

SCALE: | SHEET OF SHEETS | STA. | TO STA.

F.A. RTE.	SECTION	COUNTY	TOTAL SHEETS	SHEET NO.
		SANGAMON		
		CONTRACT NO.		
	ILLINOIS	FED. AID PROJECT		

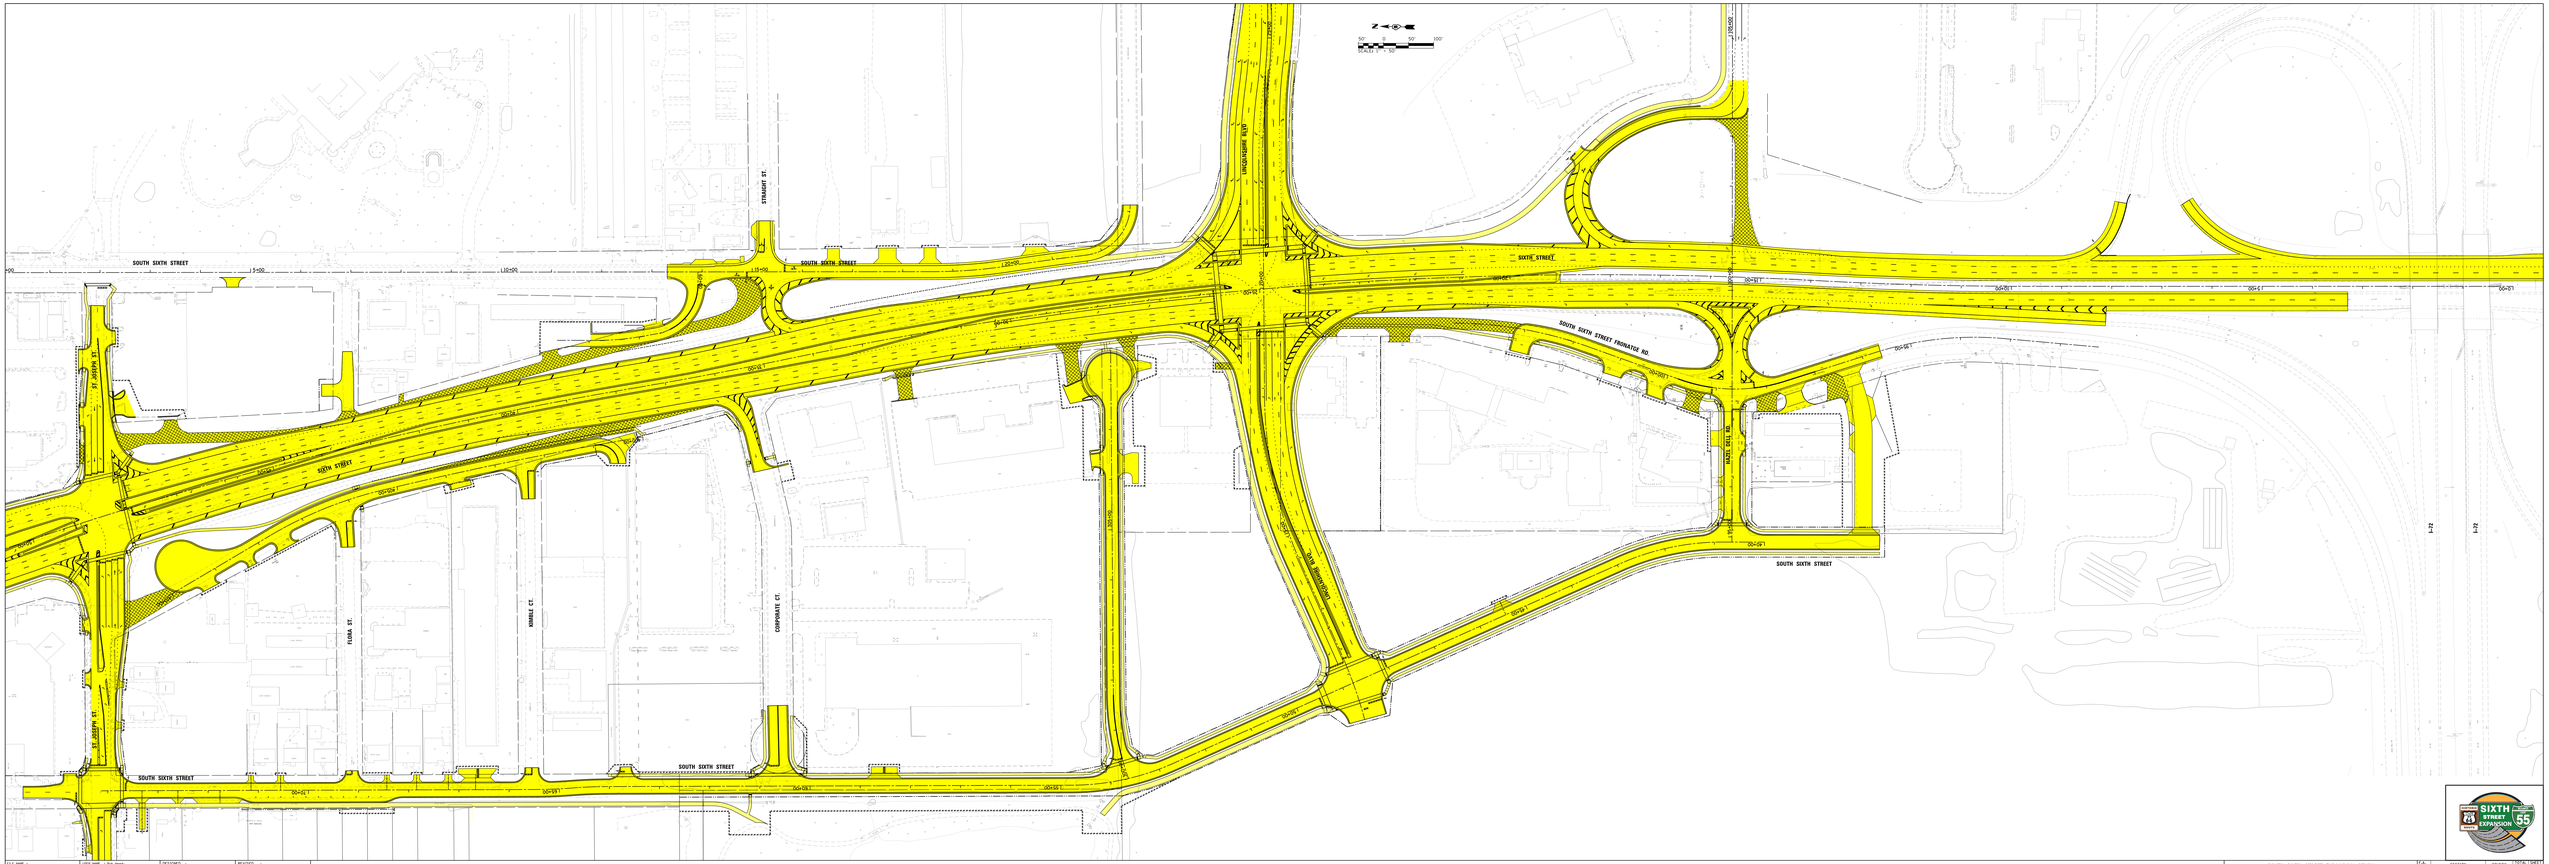

FILE NAME = c:\DOT\1999\007\Sheet\007sht01.dgn

USER NAME = Jim Young

PLOT SCALE = 50.0000 ' / in.

PLOT DATE = 12/18/2004

DESIGNED -
DRAWN -
CHECKED -
DATE -

RECEIVED -
REVISED -
RECEIVED -
REVISED -
RECEIVED -
REVISED -

STATE OF ILLINOIS
DEPARTMENT OF TRANSPORTATION

SOUTH SIXTH STREET EXPANSION STUDY
SIXTH STREET AT LINCOLNSHIRE DRIVE

SCALES: SHEET OF SHEETS STA. TO STA.

F.A. RTE. | SECTION | COUNTY | TOTAL SHEETS | SHEET NO.

CONTRACT NO.

ILLINOIS ROUTE 55 PROJECT

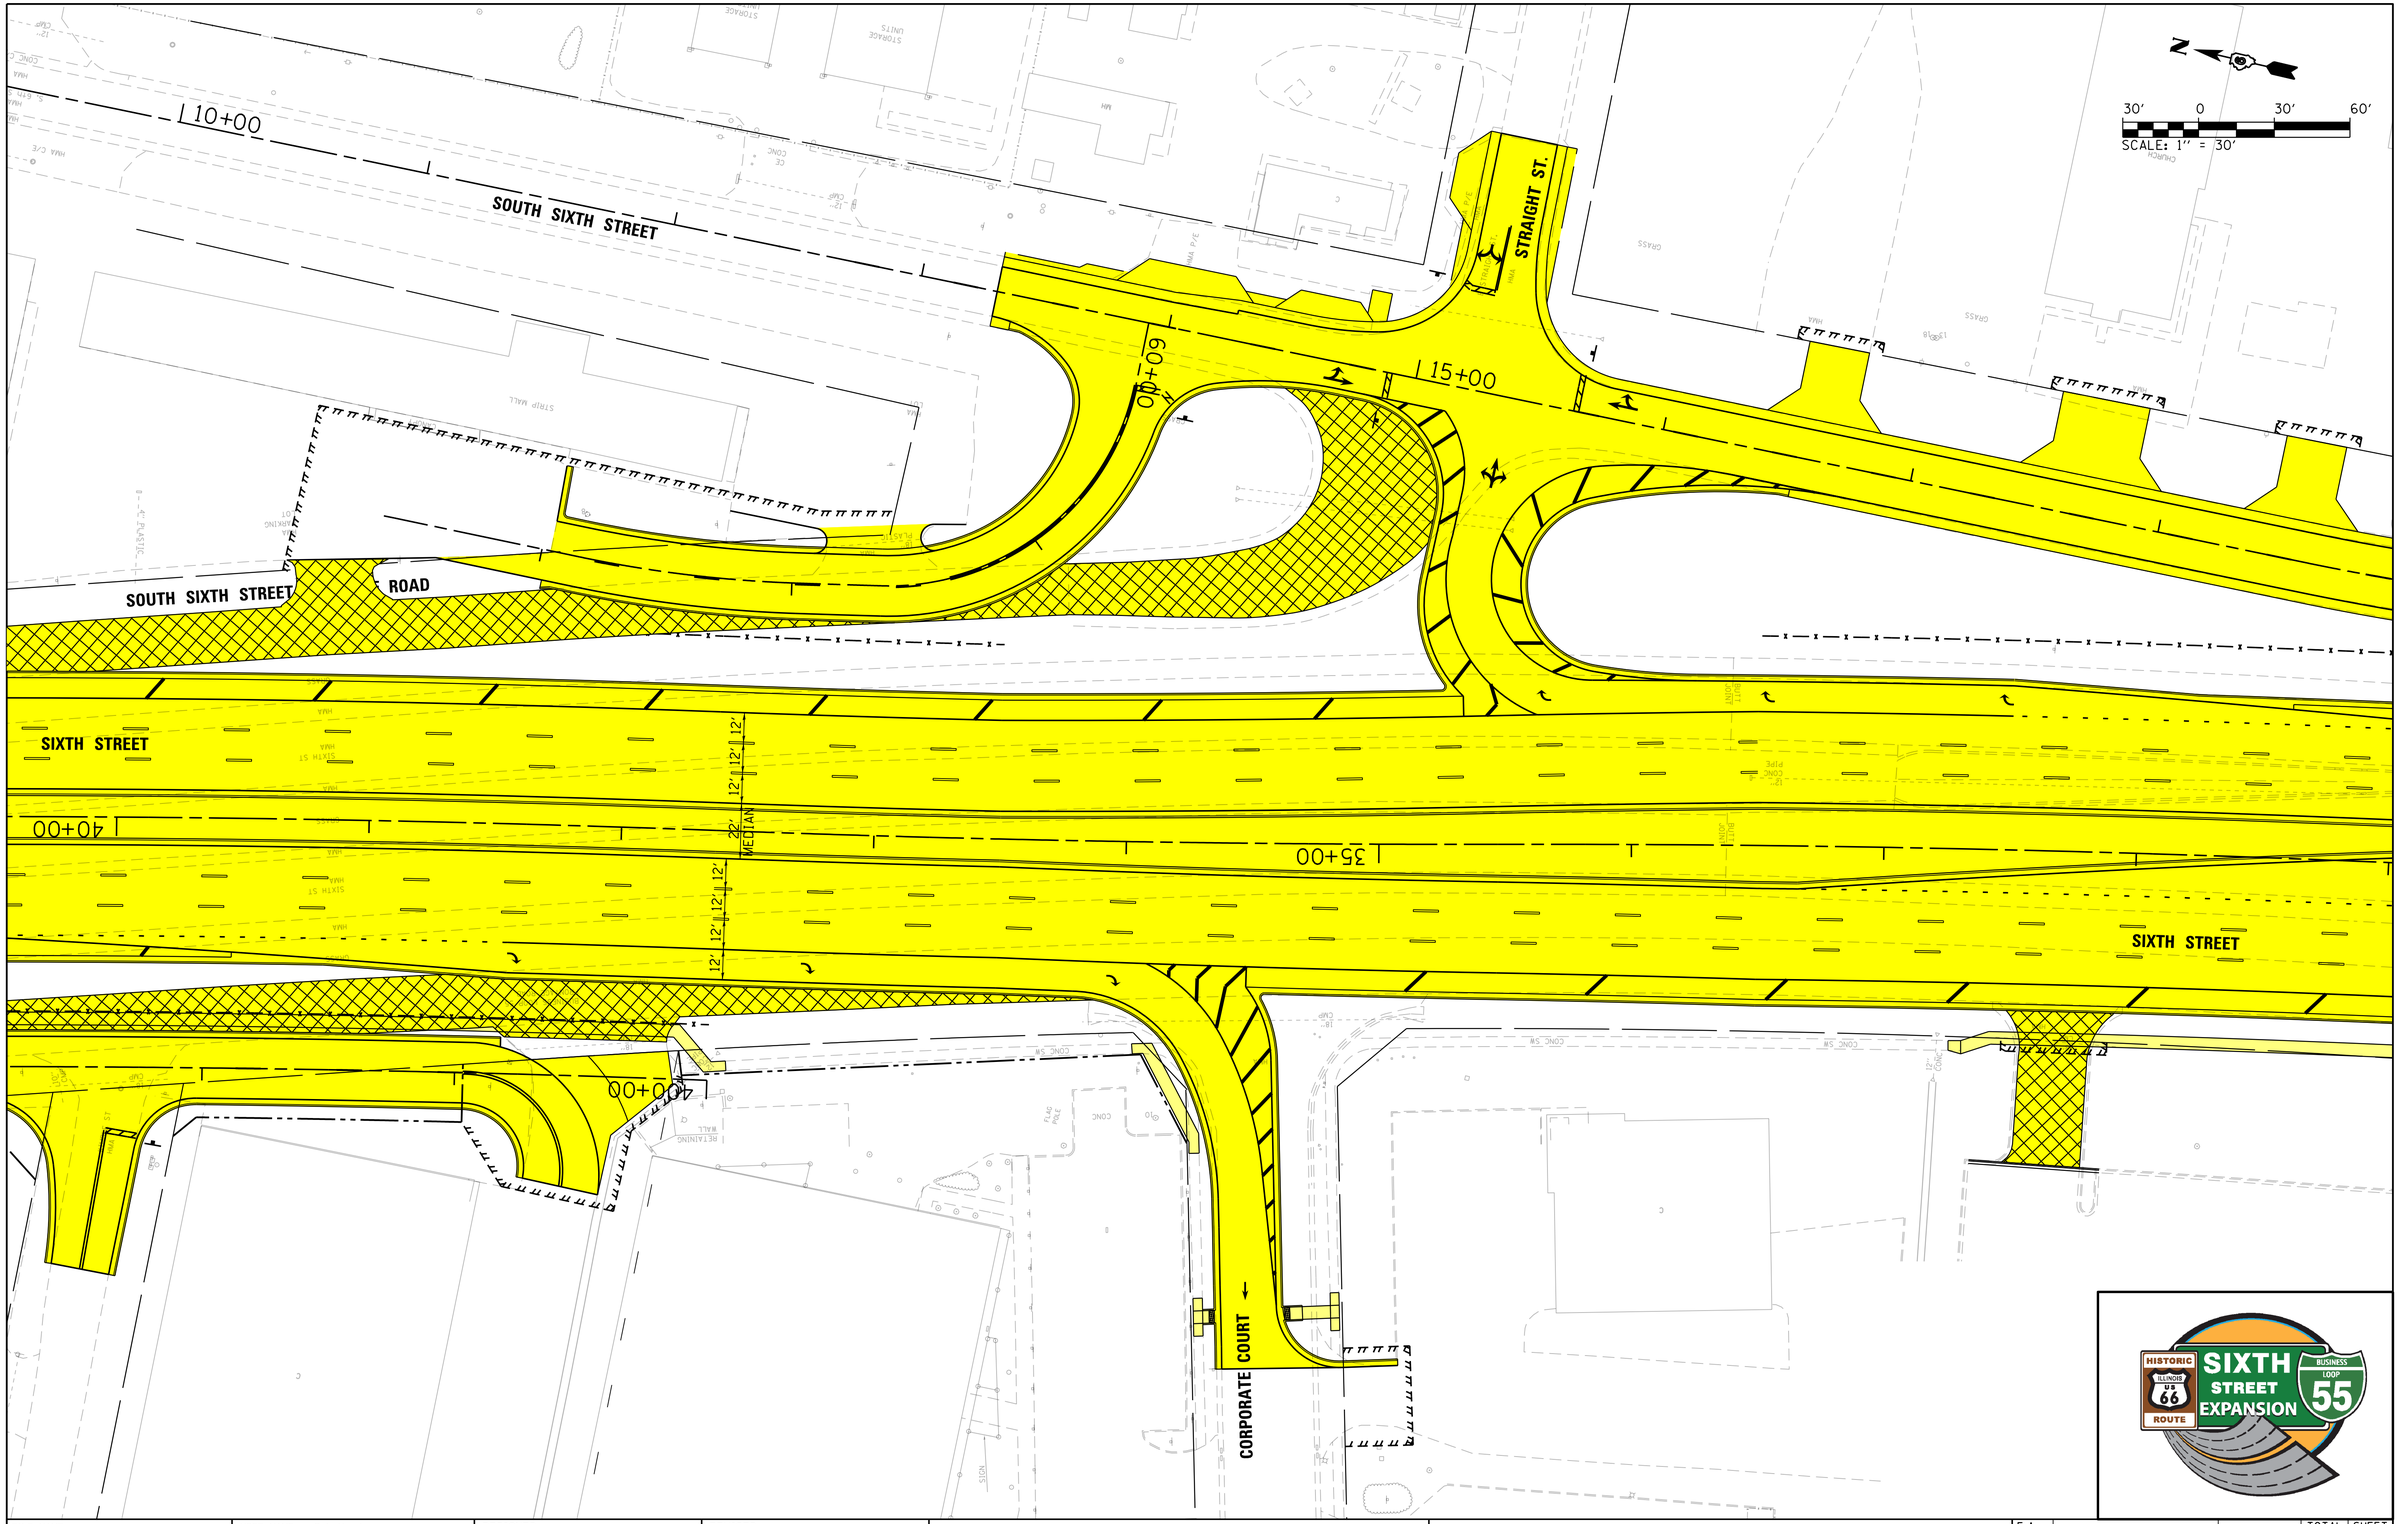

HISTORIC ILLINOIS US 66 ROUTE — SIXTH STREET EXPANSION — BUSINESS LOOP 55

FILE NAME = L:\IDOT\1006602\Draw\CADD_Sheets\CAG MTG #3\..	USER NAME = Rob Heady	DESIGNED -	REVISED -
		DRAWN -	REVISED -
	PLOT SCALE = 30.0000 ' / in.	CHECKED -	REVISED -
	PLOT DATE = 11/17/2014 - 4:05:44 PM	DATE -	REVISED -

STATE OF ILLINOIS
DEPARTMENT OF TRANSPORTATION

SOUTH SIXTH STREET EXPANSION STUDY
FRONTAGE ROAD ACCESS

SCALE: | SHEET OF SHEETS | STA. | TO STA.

F.A. RTE.	SECTION	COUNTY	TOTAL SHEETS	SHEET NO.
		SANGAMON		
		CONTRACT NO.		
	ILLINOIS	FED. AID PROJECT		

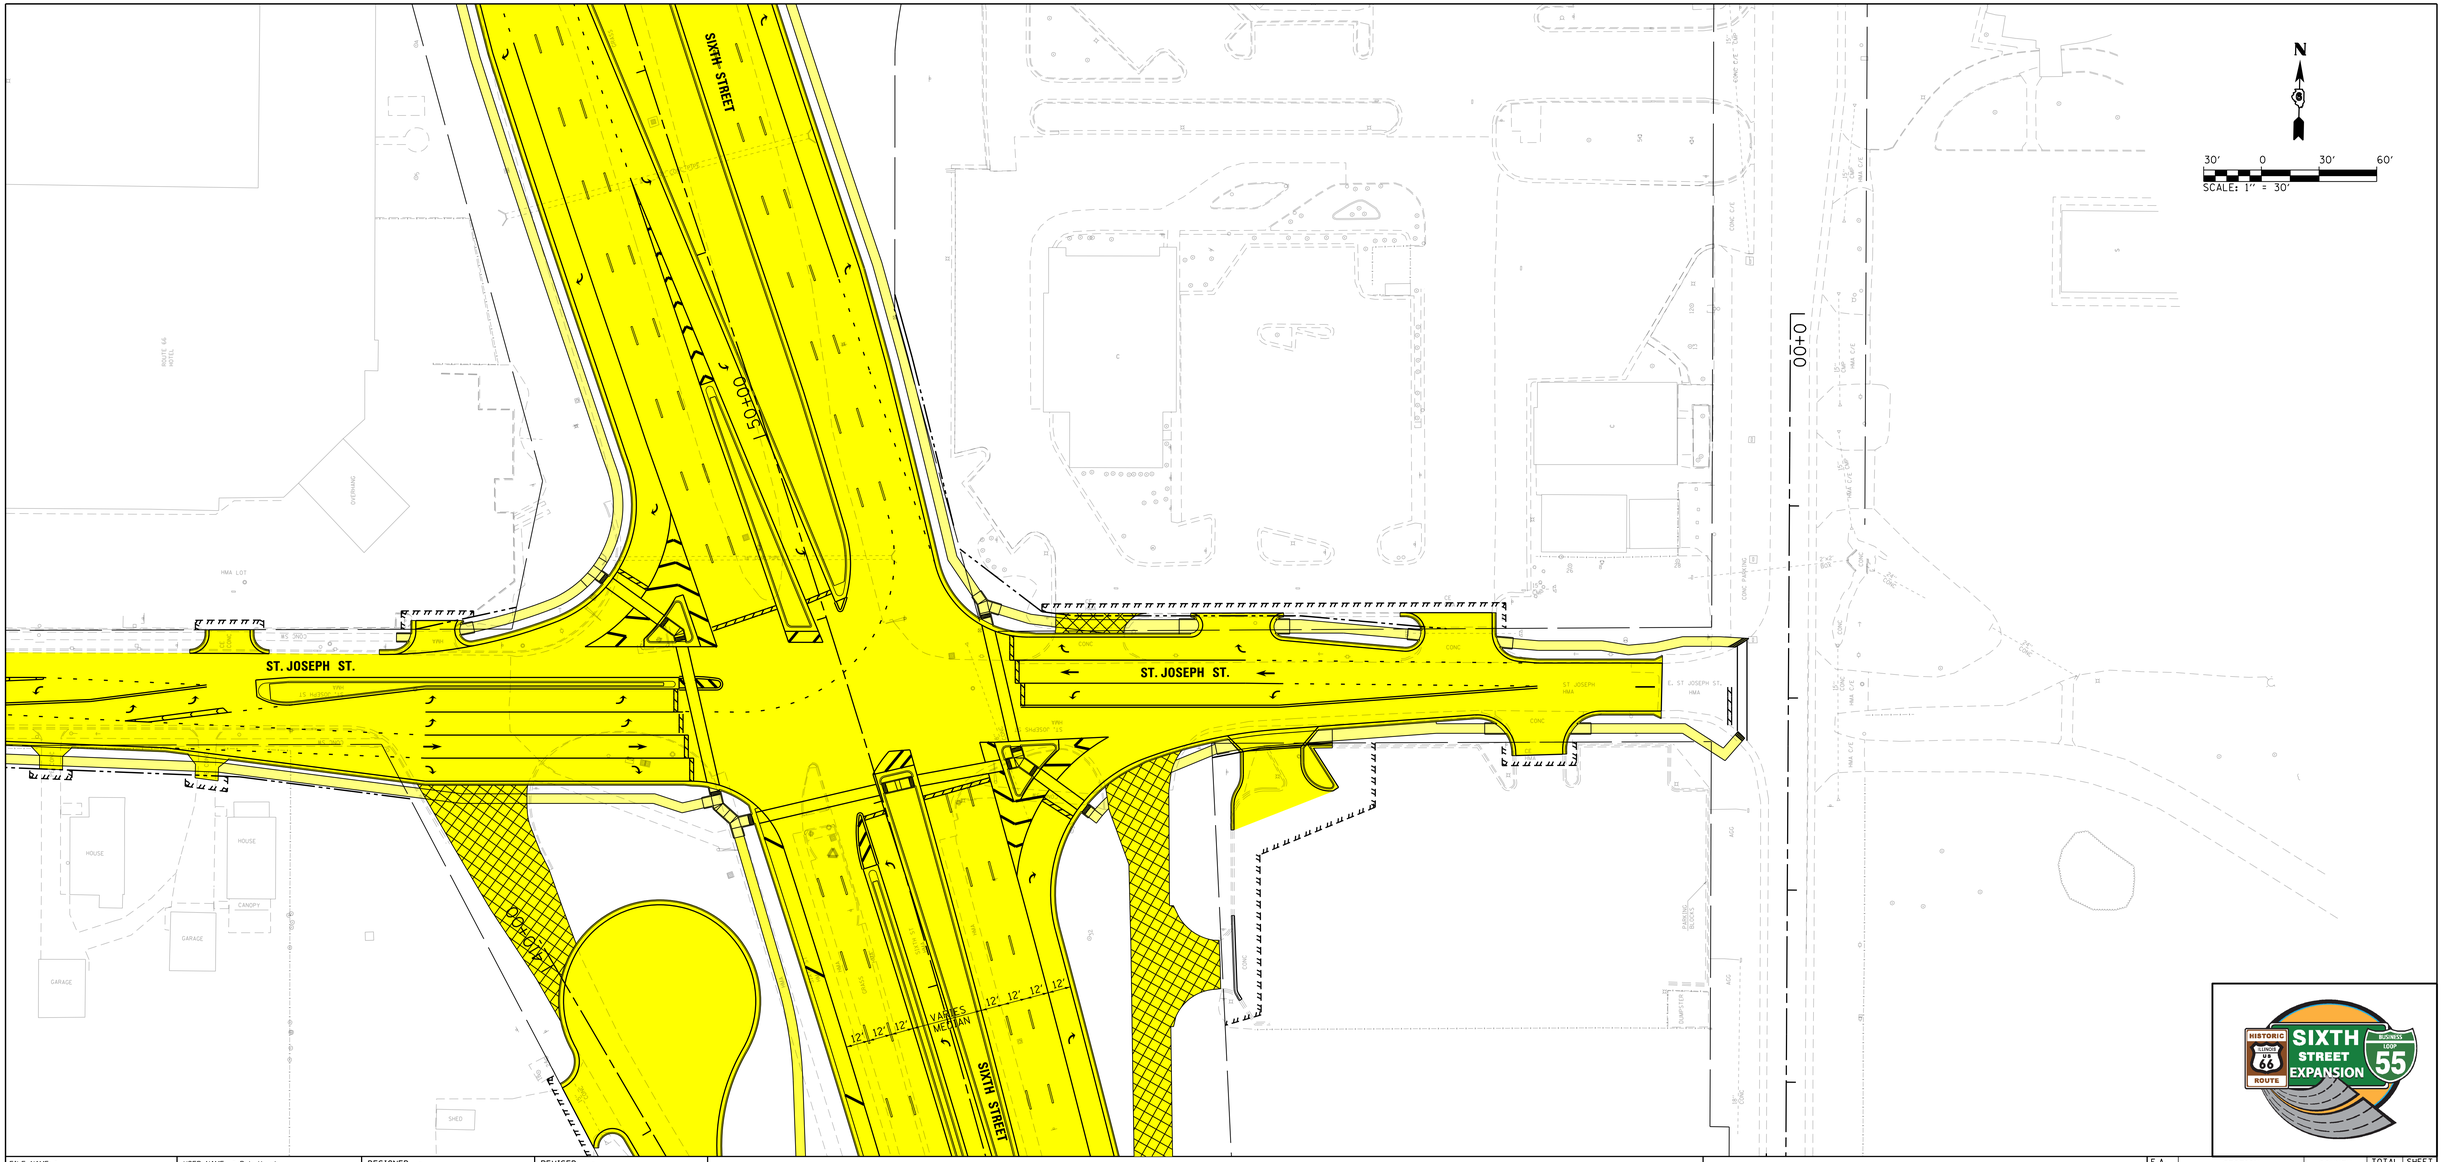

HISTORIC ILLINOIS ROUTE 66 — SIXTH STREET EXPANSION — ILLINOIS LOOP 55

FILE NAME = L:\IDOT\1006602\Draw\CADD_Sheets\CAG MTG *3v..	USER NAME = Rob Heady	DESIGNED -	REVISED -
	PLOT SCALE = 30.0000 ' / in.	DRAWN -	REVISED -
	PLOT DATE = 11/17/2014 - 4:07:42 PM	CHECKED -	REVISED -
		DATE -	REVISED -

STATE OF ILLINOIS
DEPARTMENT OF TRANSPORTATION

SOUTH SIXTH STREET EXPANSION STUDY
SIXTH STREET AT ST. JOSEPH STREET

SCALE: | SHEET OF SHEETS | STA. TO STA.

F.A. RTE.	SECTION	COUNTY	TOTAL SHEETS	SHEET NO.
		SANGAMON		
		CONTRACT NO.		
	ILLINOIS	FED. AID PROJECT		

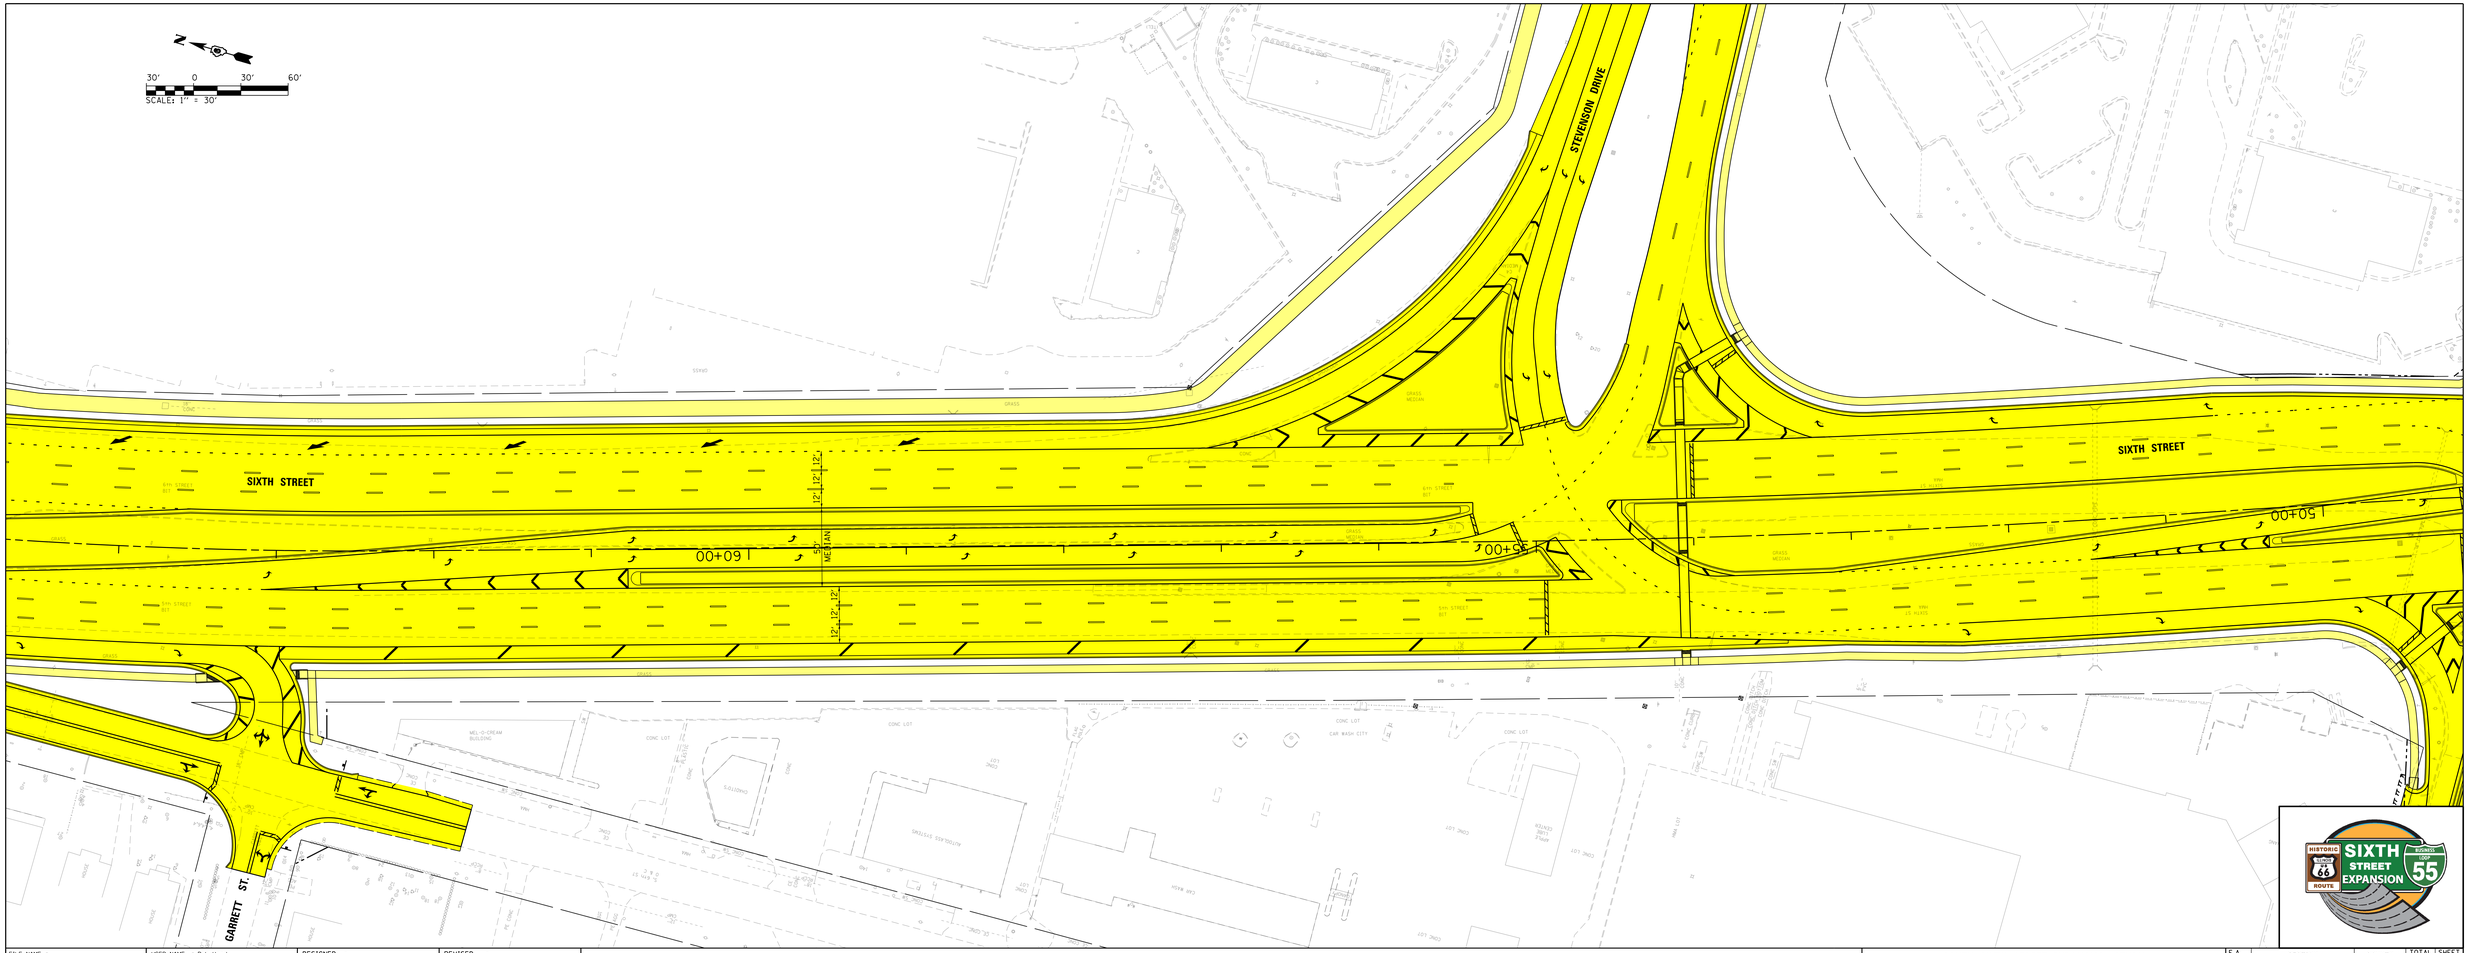

FILE NAME = L:\IDOT\100682\Draw\CADD\Sheets\CAG MTD *3\...	USER NAME = Rob Heady	DESIGNED -	REVISED -
		DRAWN -	REVISED -
	PLOT SCALE = 30.0000 ' / in.	CHECKED -	REVISED -
	PLOT DATE = 11/17/2014 - 4:01:09 PM	DATE -	REVISED -

STATE OF ILLINOIS
DEPARTMENT OF TRANSPORTATION

SOUTH SIXTH STREET EXPANSION STUDY
SIXTH STREET AT STEVENSON DRIVE

SCALE: | SHEET OF SHEETS | STA. | TO STA.

F.A. RTE.	SECTION	COUNTY	TOTAL SHEETS	SHEET NO.
		SANGAMON		
		CONTRACT NO.		
	ILLINOIS FED. AID PROJECT			

FILE NAME = L:\IDOT\1006602\Draw\CADD_Sheets\CAG MTG *3\..	USER NAME = Rob Heady	DESIGNED -	REVISED -
		DRAWN -	REVISED -
	PLOT SCALE = 30.0000 ' / in.	CHECKED -	REVISED -
	PLOT DATE = 11/17/2014 - 4:11:58 PM	DATE -	REVISED -

STATE OF ILLINOIS
DEPARTMENT OF TRANSPORTATION

SOUTH SIXTH STREET EXPANSION STUDY
SIXTH STREET AT THORNTON'S GAS STATION

SCALE: | SHEET OF SHEETS | STA. | TO STA.

F.A. RTE.	SECTION	COUNTY	TOTAL SHEETS	SHEET NO.
		SANGAMON		
		CONTRACT NO.		
	ILLINOIS FED. AID PROJECT			

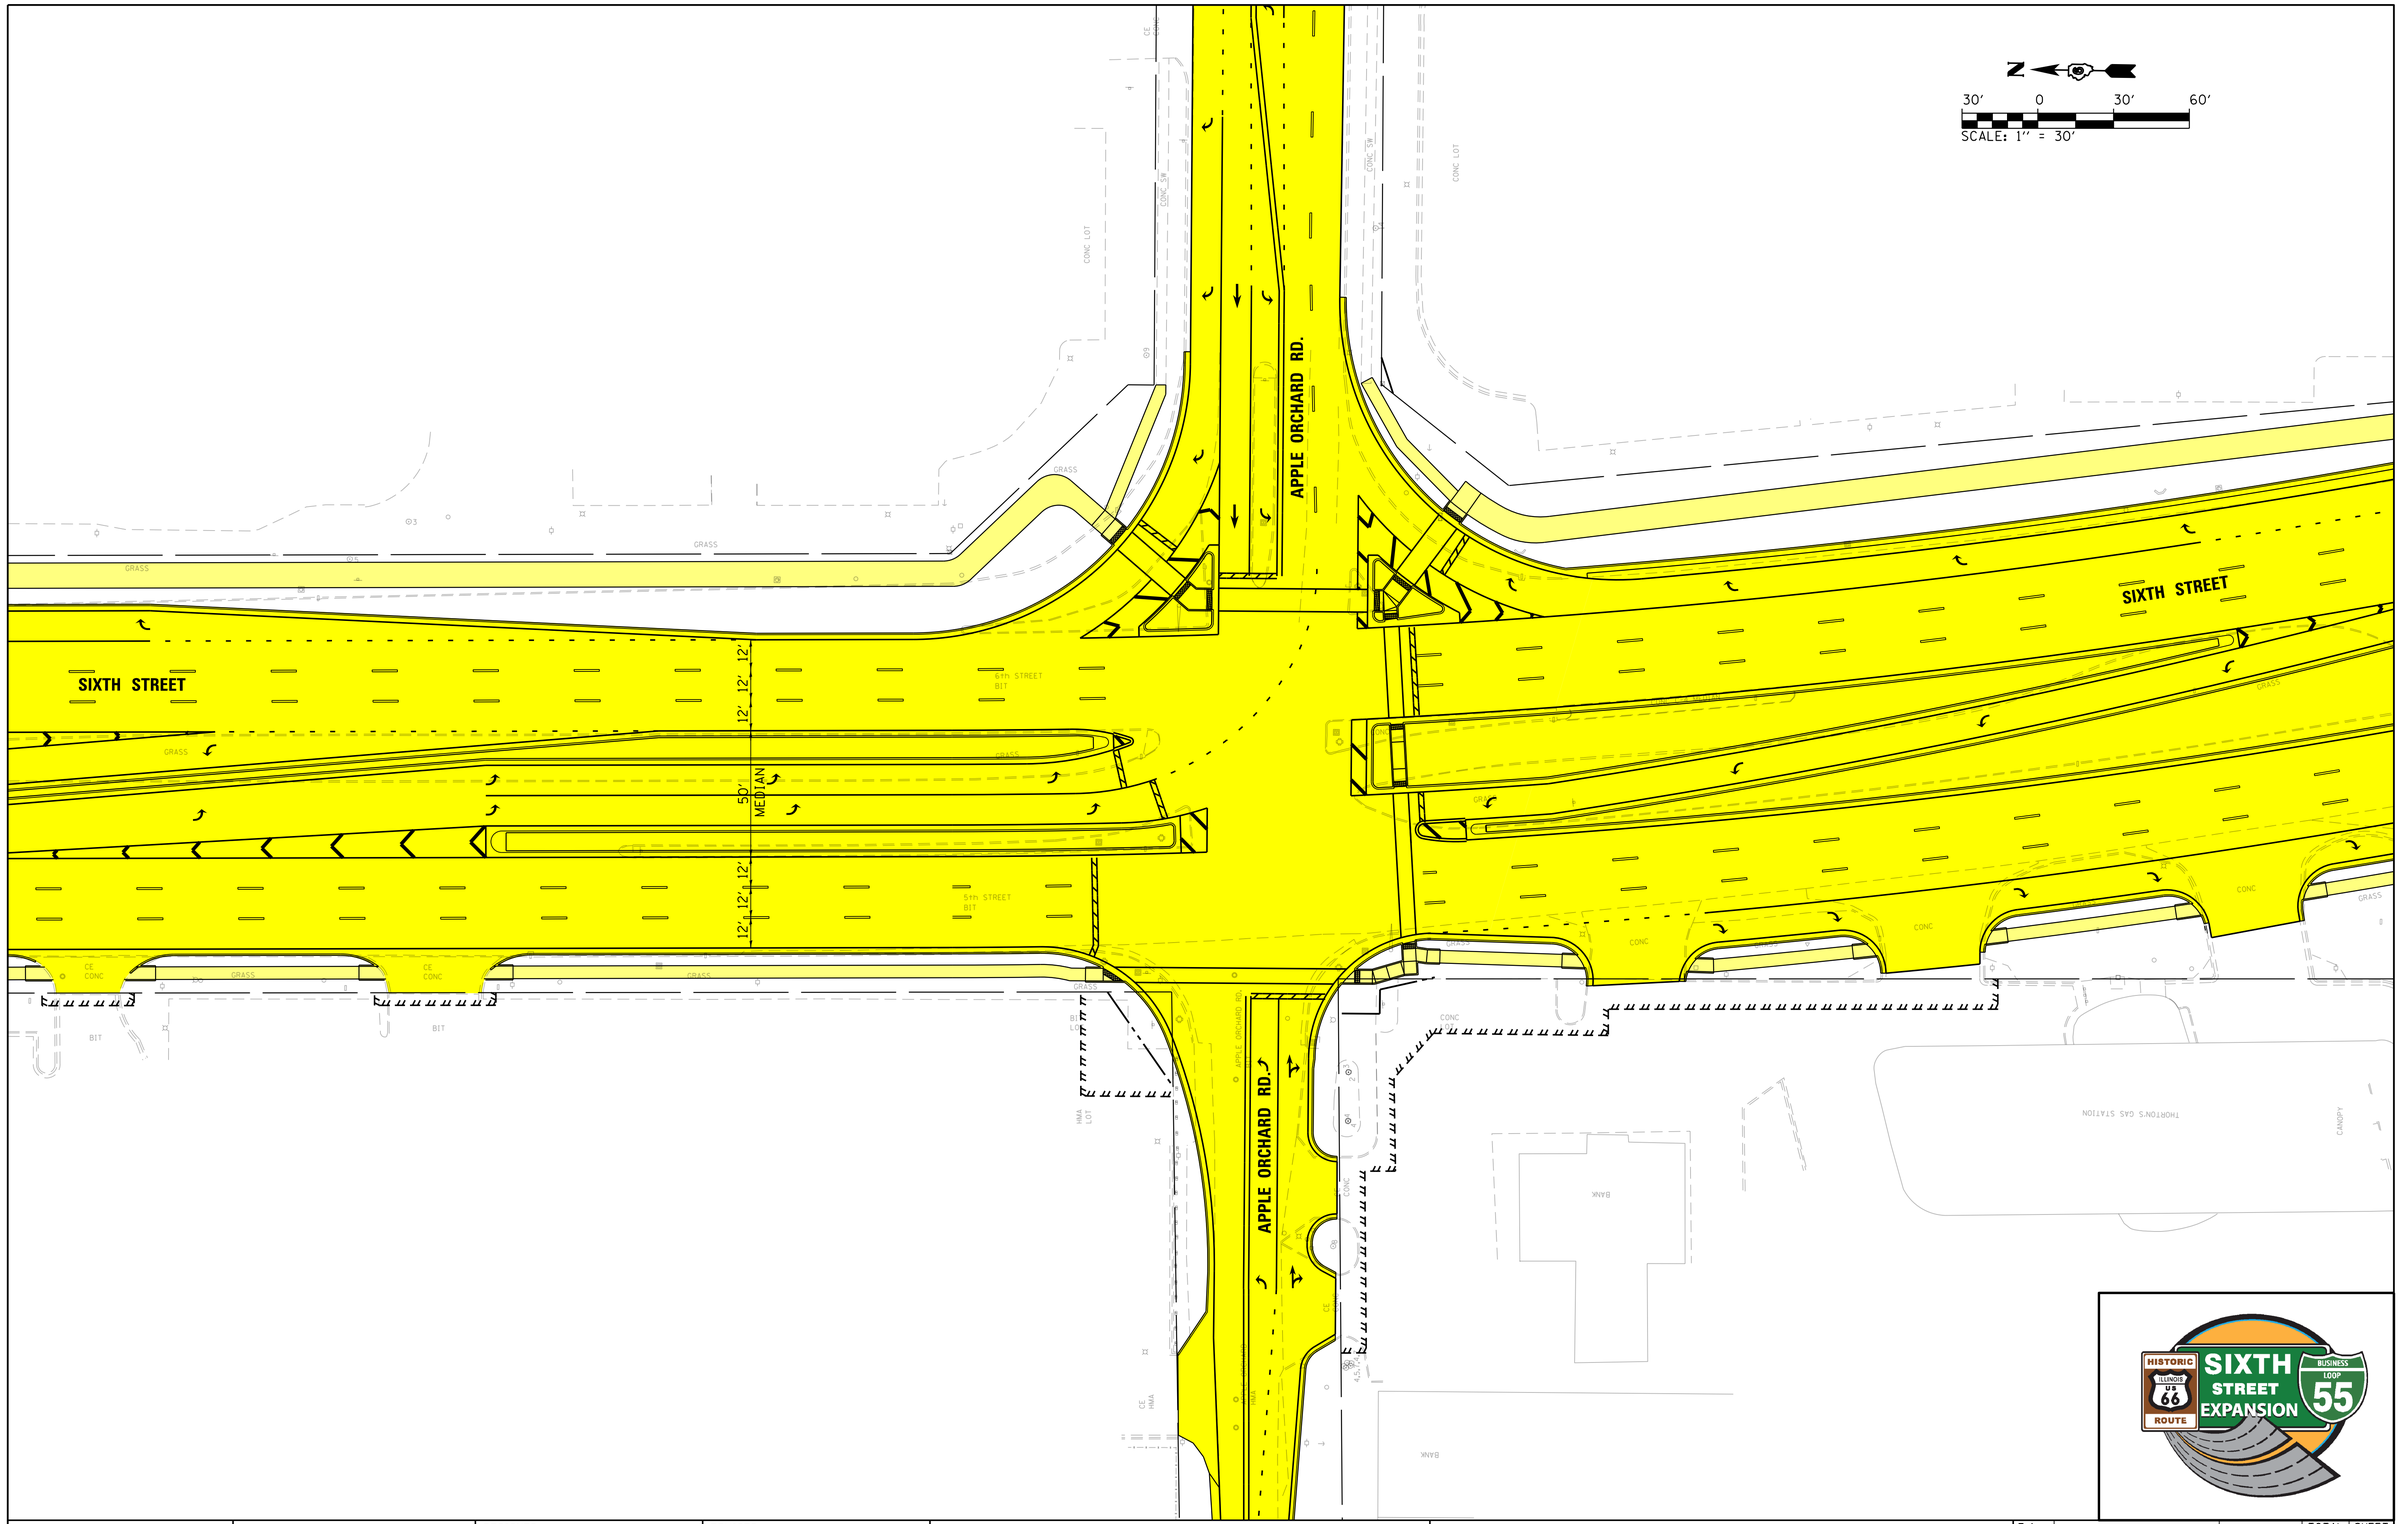

FILE NAME = L:\IDOT\1006602\Draw\CADD_Sheets\CAG MTG *3\..	USER NAME = Rob Heady	DESIGNED -	REVISED -
		DRAWN -	REVISED -
	PLOT SCALE = 30.0000 ' / in.	CHECKED -	REVISED -
	PLOT DATE = 11/17/2014 - 4:13:19 PM	DATE -	REVISED -

STATE OF ILLINOIS
DEPARTMENT OF TRANSPORTATION

SOUTH SIXTH STREET EXPANSION STUDY
SIXTH STREET AT APPLE ORCHARD ROAD

SCALE: | SHEET OF SHEETS | STA. | TO STA.

F.A. RTE.	SECTION	COUNTY	TOTAL SHEETS	SHEET NO.
		SANGAMON		
		CONTRACT NO.		
	ILLINOIS	FED. AID PROJECT		

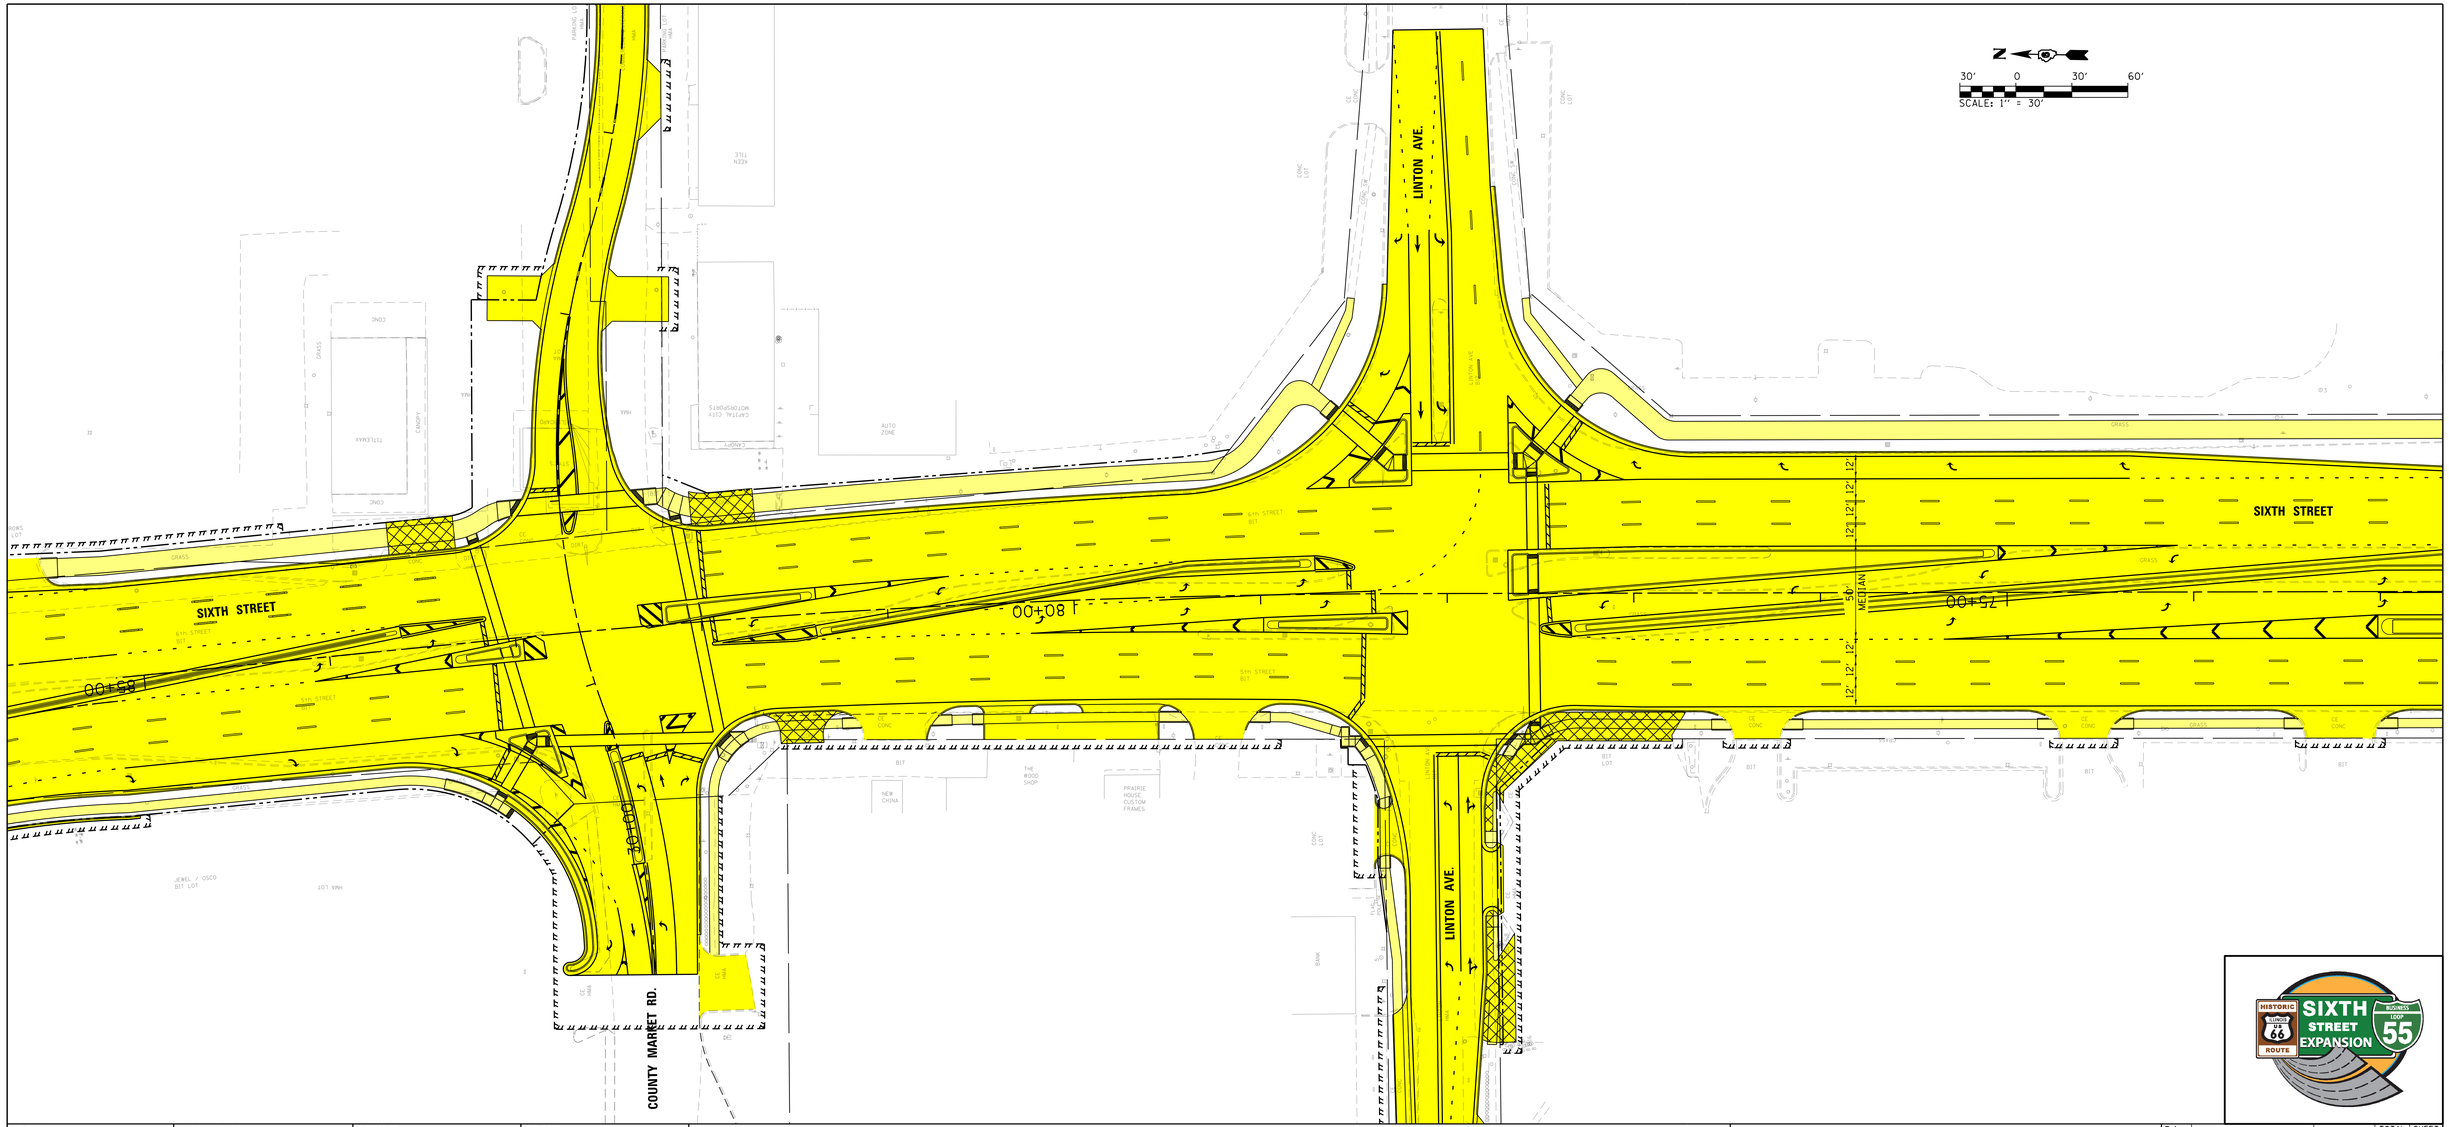

FILE NAME = L:\IDOT\1006602\Draw\CADD_Sheets\CAG MTG *3\..	USER NAME = Rob Heady	DESIGNED -	REVISED -
		DRAWN -	REVISED -
	PLOT SCALE = 30.0000 ' / in.	CHECKED -	REVISED -
	PLOT DATE = 11/17/2014 - 4:14:25 PM	DATE -	REVISED -

STATE OF ILLINOIS
DEPARTMENT OF TRANSPORTATION

SOUTH SIXTH STREET EXPANSION STUDY
SIXTH STREET AT COUNTY MARKET & LINTON AVE. INTERSECTIONS

SCALE: | SHEET OF SHEETS | STA. TO STA.

F.A. RTE.	SECTION	COUNTY	TOTAL SHEETS	SHEET NO.
		SANGAMON		
		CONTRACT NO.		
	ILLINOIS FED. AID PROJECT			

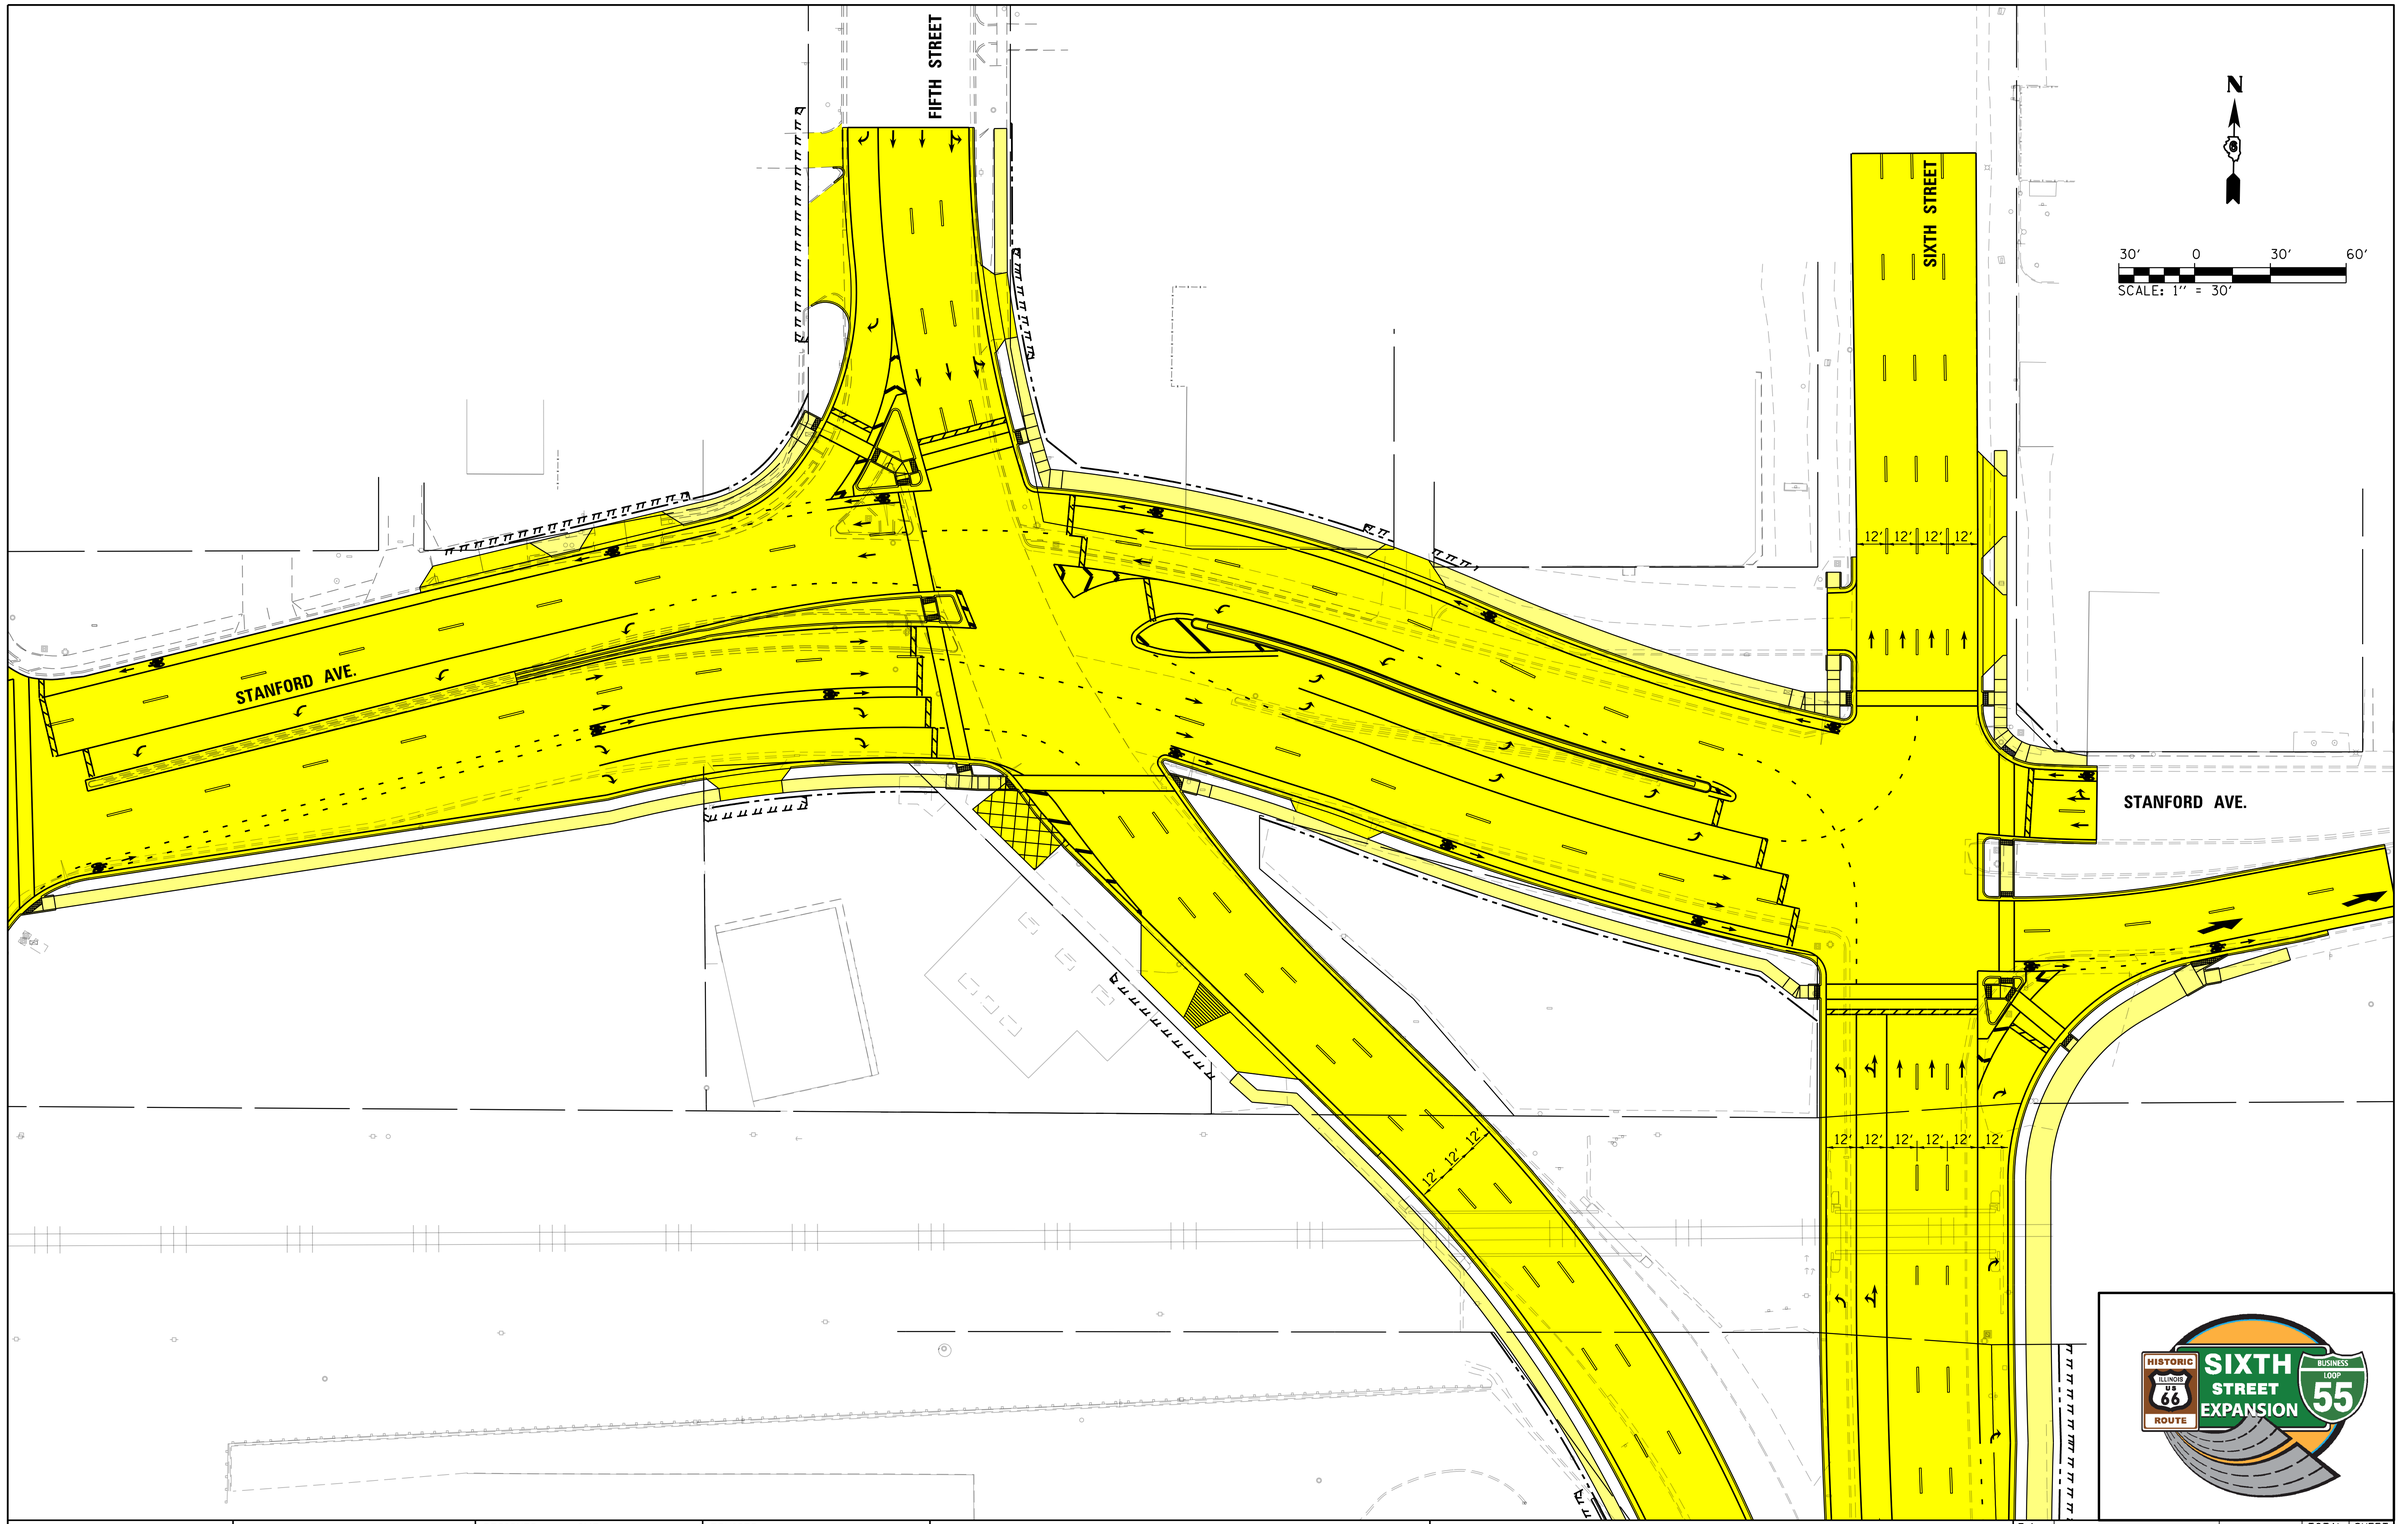

FILE NAME = L:\IDOT\1006602\Draw\CADD_Sheets\CAG MTG *3\..	USER NAME = Rob Heady	DESIGNED - CMT	REVISED -
		DRAWN - CMT	REVISED -
	PLOT SCALE = 30.0000 ′ / in.	CHECKED - IDOT	REVISED -
	PLOT DATE = 11/18/2014 - 11:50:48 AM	DATE - 4/3/2014	REVISED -

STATE OF ILLINOIS
DEPARTMENT OF TRANSPORTATION

SOUTH SIXTH STREET EXPANSION STUDY
SIXTH STREET AT STANFORD AVE. INTERSECTION

SCALE: | SHEET OF SHEETS | STA. TO STA.

F.A. RTE.	SECTION	COUNTY	TOTAL SHEETS	SHEET NO.
		SANGAMON		
		CONTRACT NO.		
	ILLINOIS	FED. AID PROJECT		