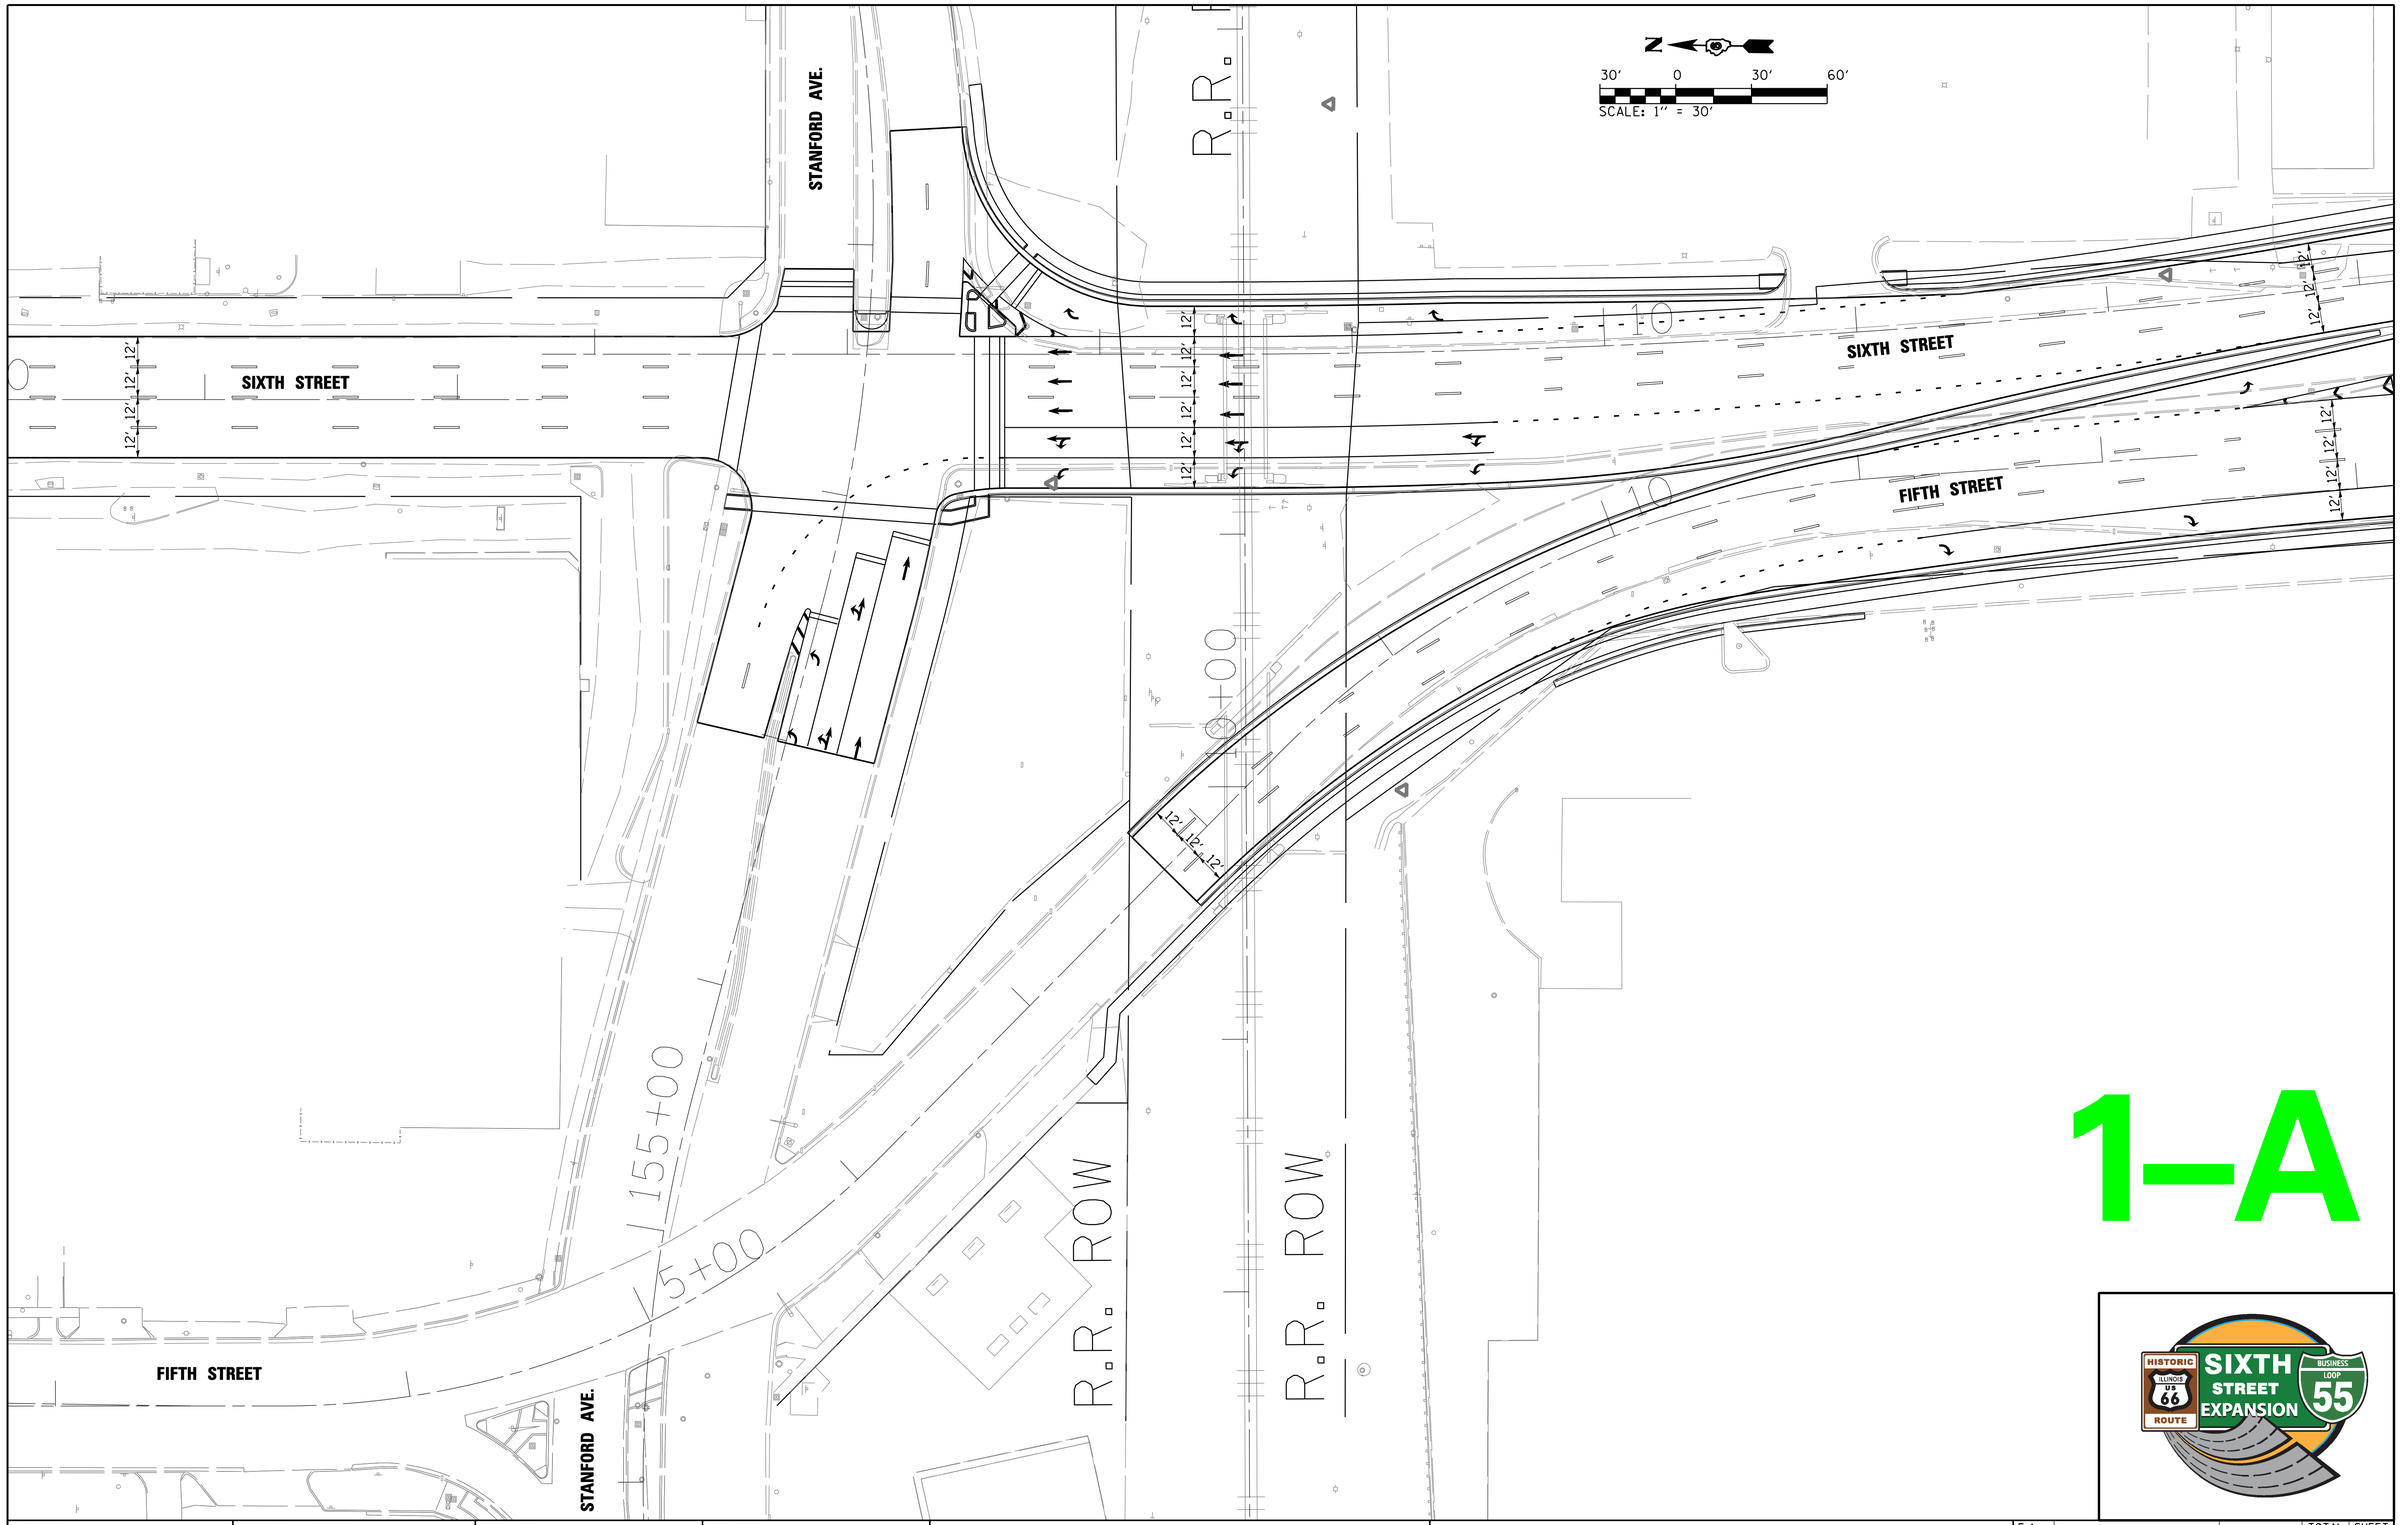
N
30′ 0 30′ 60′
SCALE: 1″ = 30′
STANFORD AVE.
R.R.
SIXTH STREET
FIFTH STREET
12′
12′
12′

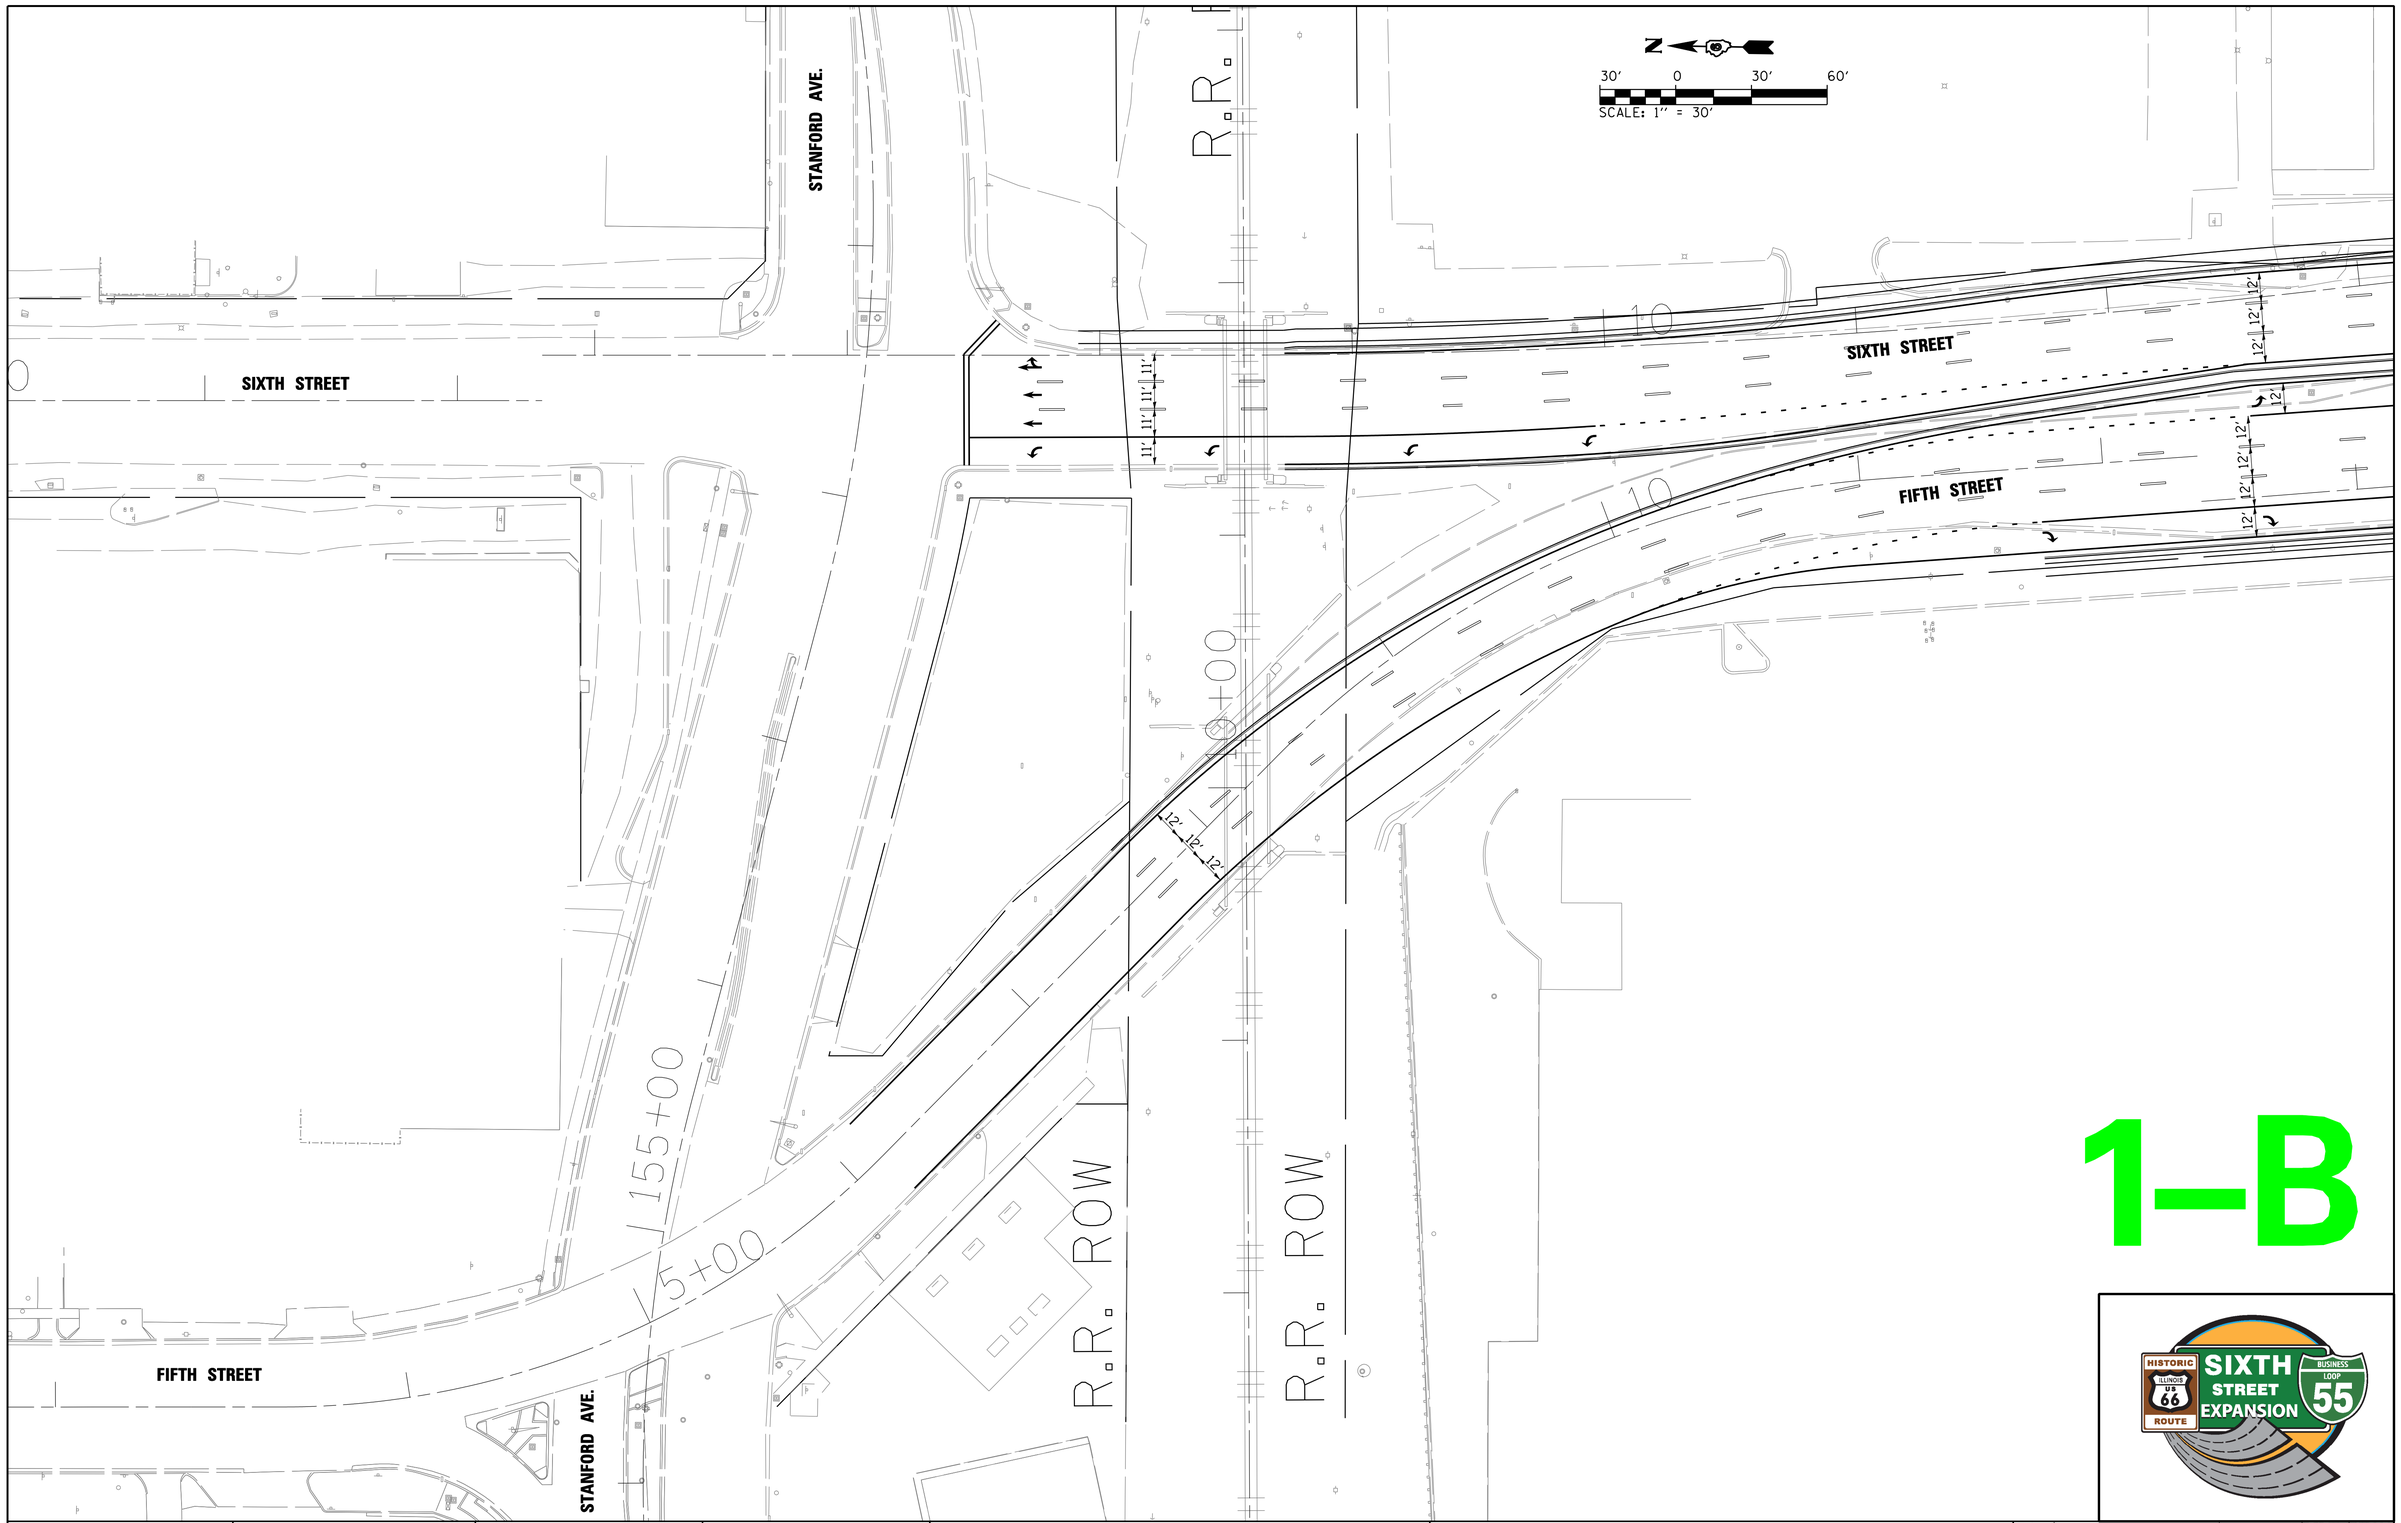

1-B

SIXTH STREET EXPANSION

FILE NAME = $FILE$	USER NAME = $USER$	DESIGNED -	REVISED -
		DRAWN -	REVISED -
	PLOT SCALE = $SCALE$	CHECKED -	REVISED -
	PLOT DATE = $DATE$	DATE -	REVISED -

STATE OF ILLINOIS
DEPARTMENT OF TRANSPORTATION

SOUTH SIXTH STREET EXPANSION STUDY
SIXTH STREET AT STANFORD AVE. INTERSECTION

SCALE: | SHEET OF SHEETS | STA. TO STA.

F.A. RTE.	SECTION	COUNTY	TOTAL SHEETS	SHEET NO.
		SANGAMON		
		CONTRACT NO.		
	ILLINOIS	FED. AID PROJECT		

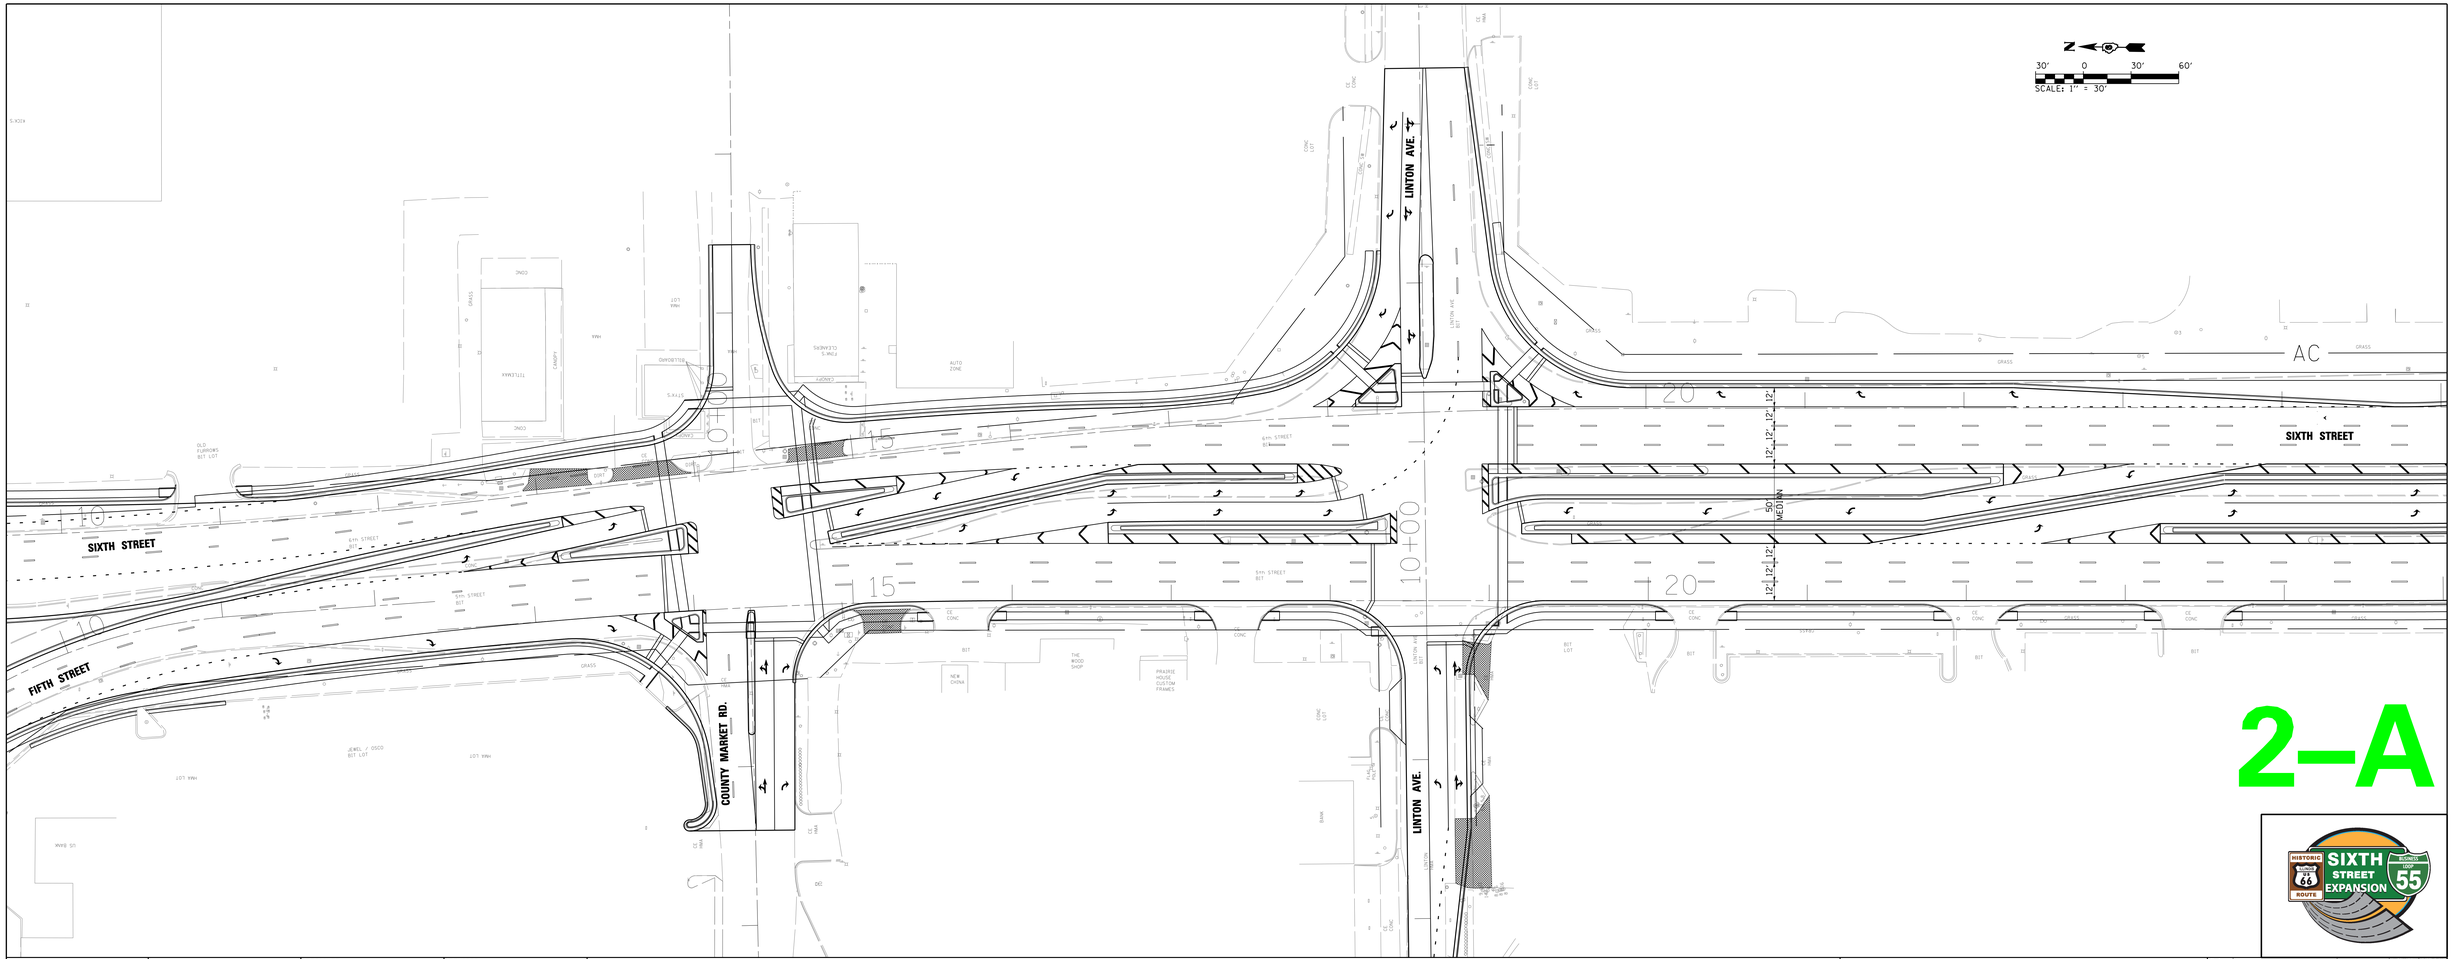

FILE NAME = #FILEL#	USER NAME = #USER#	DESIGNED -	REVISED -
		DRAWN -	REVISED -
	PLOT SCALE = #SCALE#	CHECKED -	REVISED -
	PLOT DATE = #DATE#	DATE -	REVISED -

STATE OF ILLINOIS
DEPARTMENT OF TRANSPORTATION

SOUTH SIXTH STREET EXPANSION STUDY
SIXTH STREET AT COUNTY MARKET & LINTON AVE. INTERSECTIONS

SCALE: | SHEET OF SHEETS | STA. TO STA.

F.A. RTE.	SECTION	COUNTY	TOTAL SHEETS	SHEET NO.
		SANGAMON		
		CONTRACT NO.		
		ILLINOIS FED. AID PROJECT		

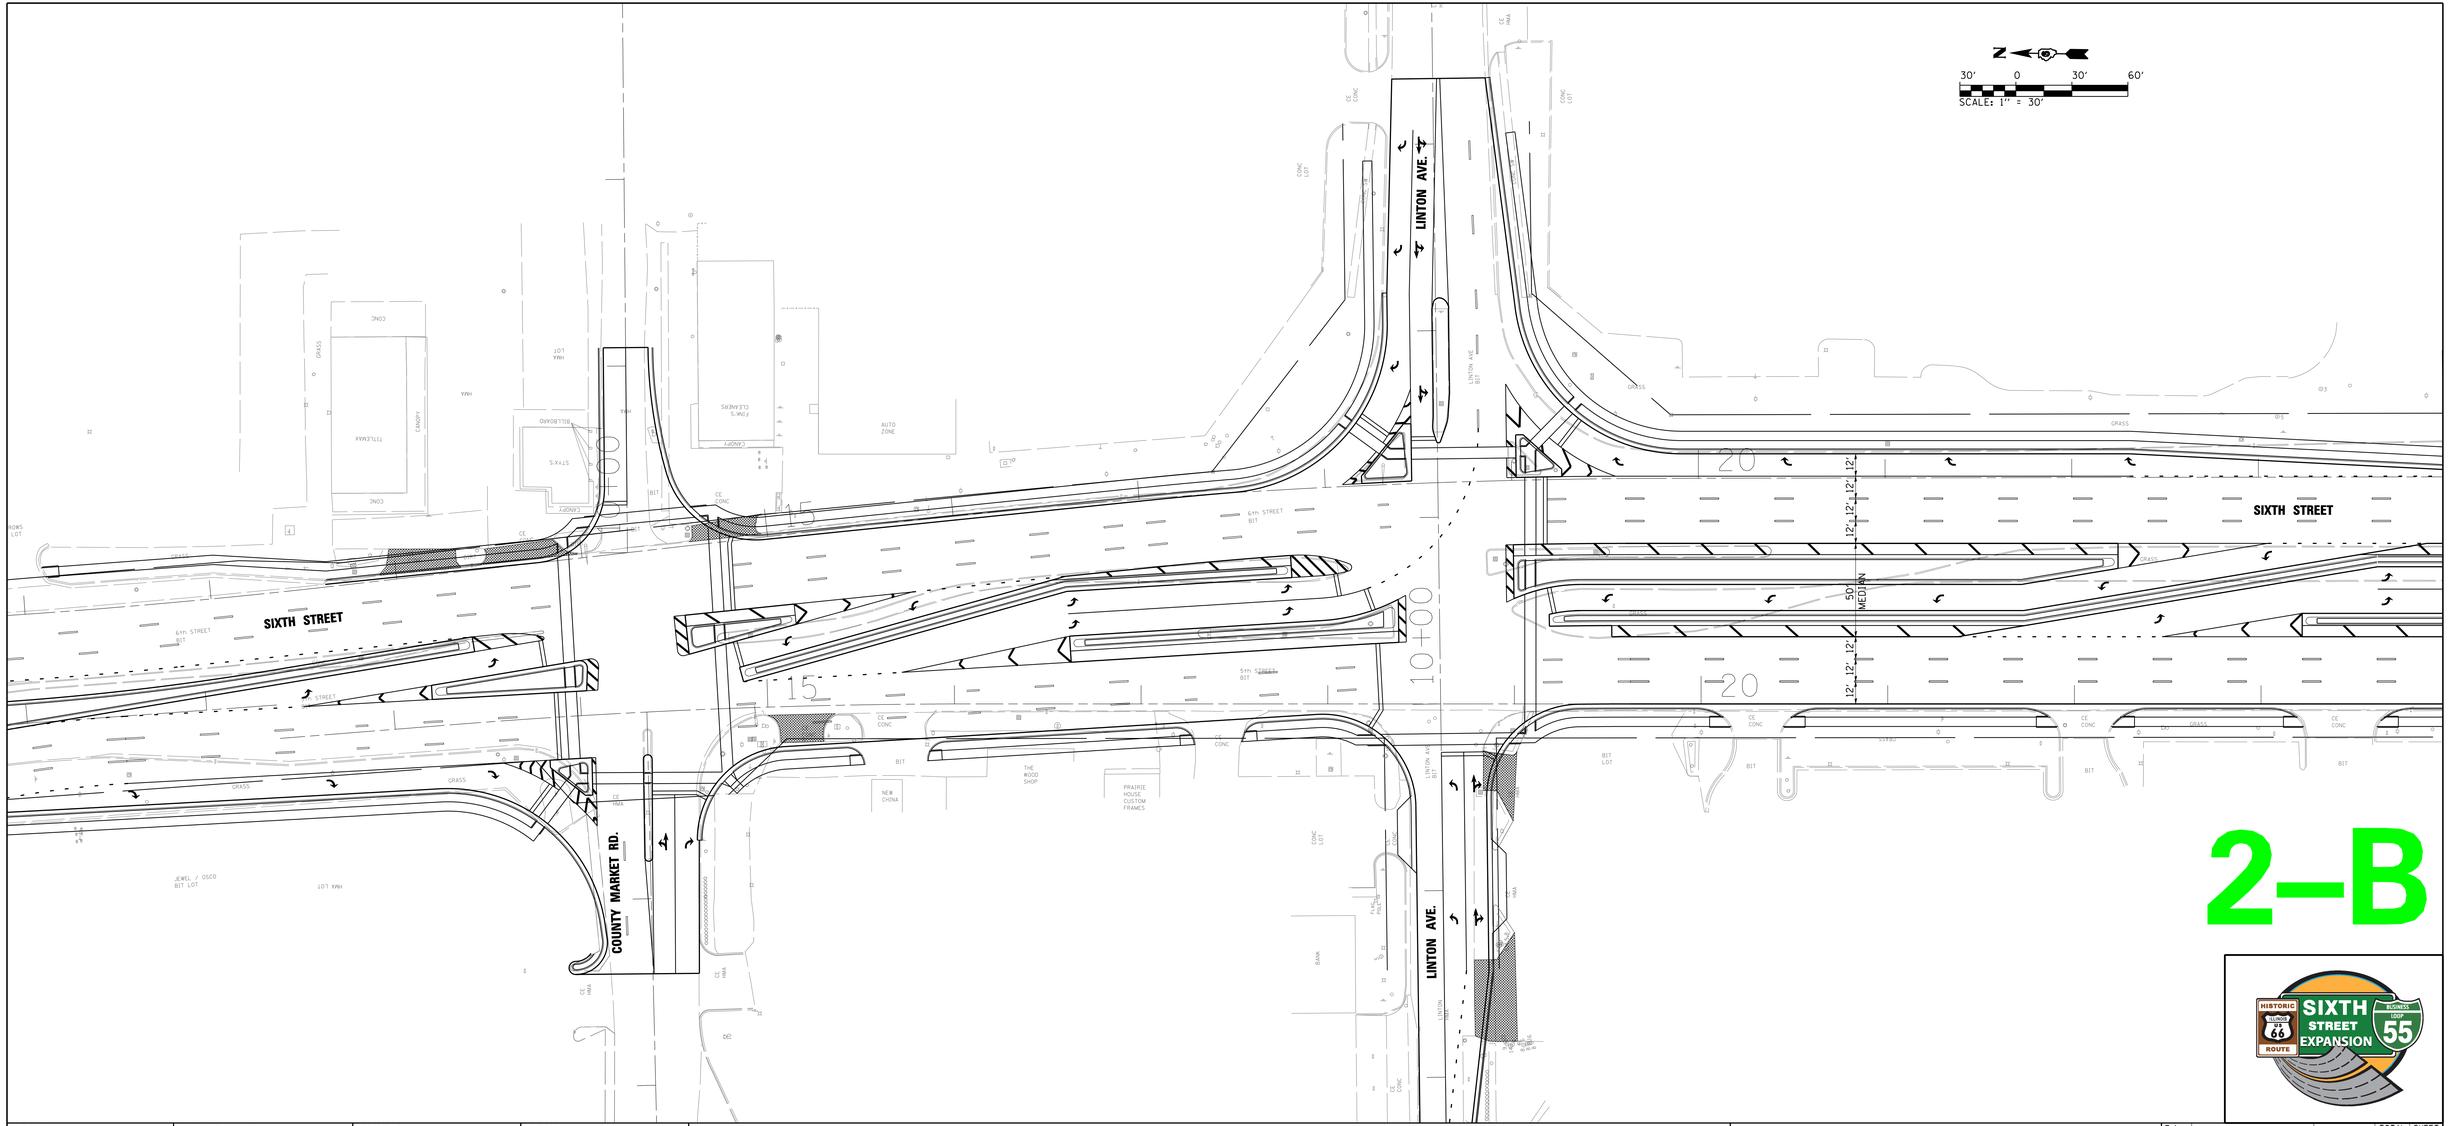

2-B

SIXTH STREET EXPANSION
HISTORIC ILLINOIS ROUTE 66
ILLINOIS LOOP 55

FILE NAME = $FILE$	USER NAME = $USER$	DESIGNED -	REVISED -
		DRAWN -	REVISED -
	PLOT SCALE = $SCALE$	CHECKED -	REVISED -
	PLOT DATE = $DATE$	DATE -	REVISED -

STATE OF ILLINOIS
DEPARTMENT OF TRANSPORTATION

SOUTH SIXTH STREET EXPANSION STUDY
SIXTH STREET AT COUNTY MARKET & LINTON AVE. INTERSECTIONS

SCALE: | SHEET OF SHEETS | STA. TO STA.

F.A. RTE.	SECTION	COUNTY	TOTAL SHEETS	SHEET NO.
		SANGAMON		
		CONTRACT NO.		
		ILLINOIS FED. AID PROJECT		

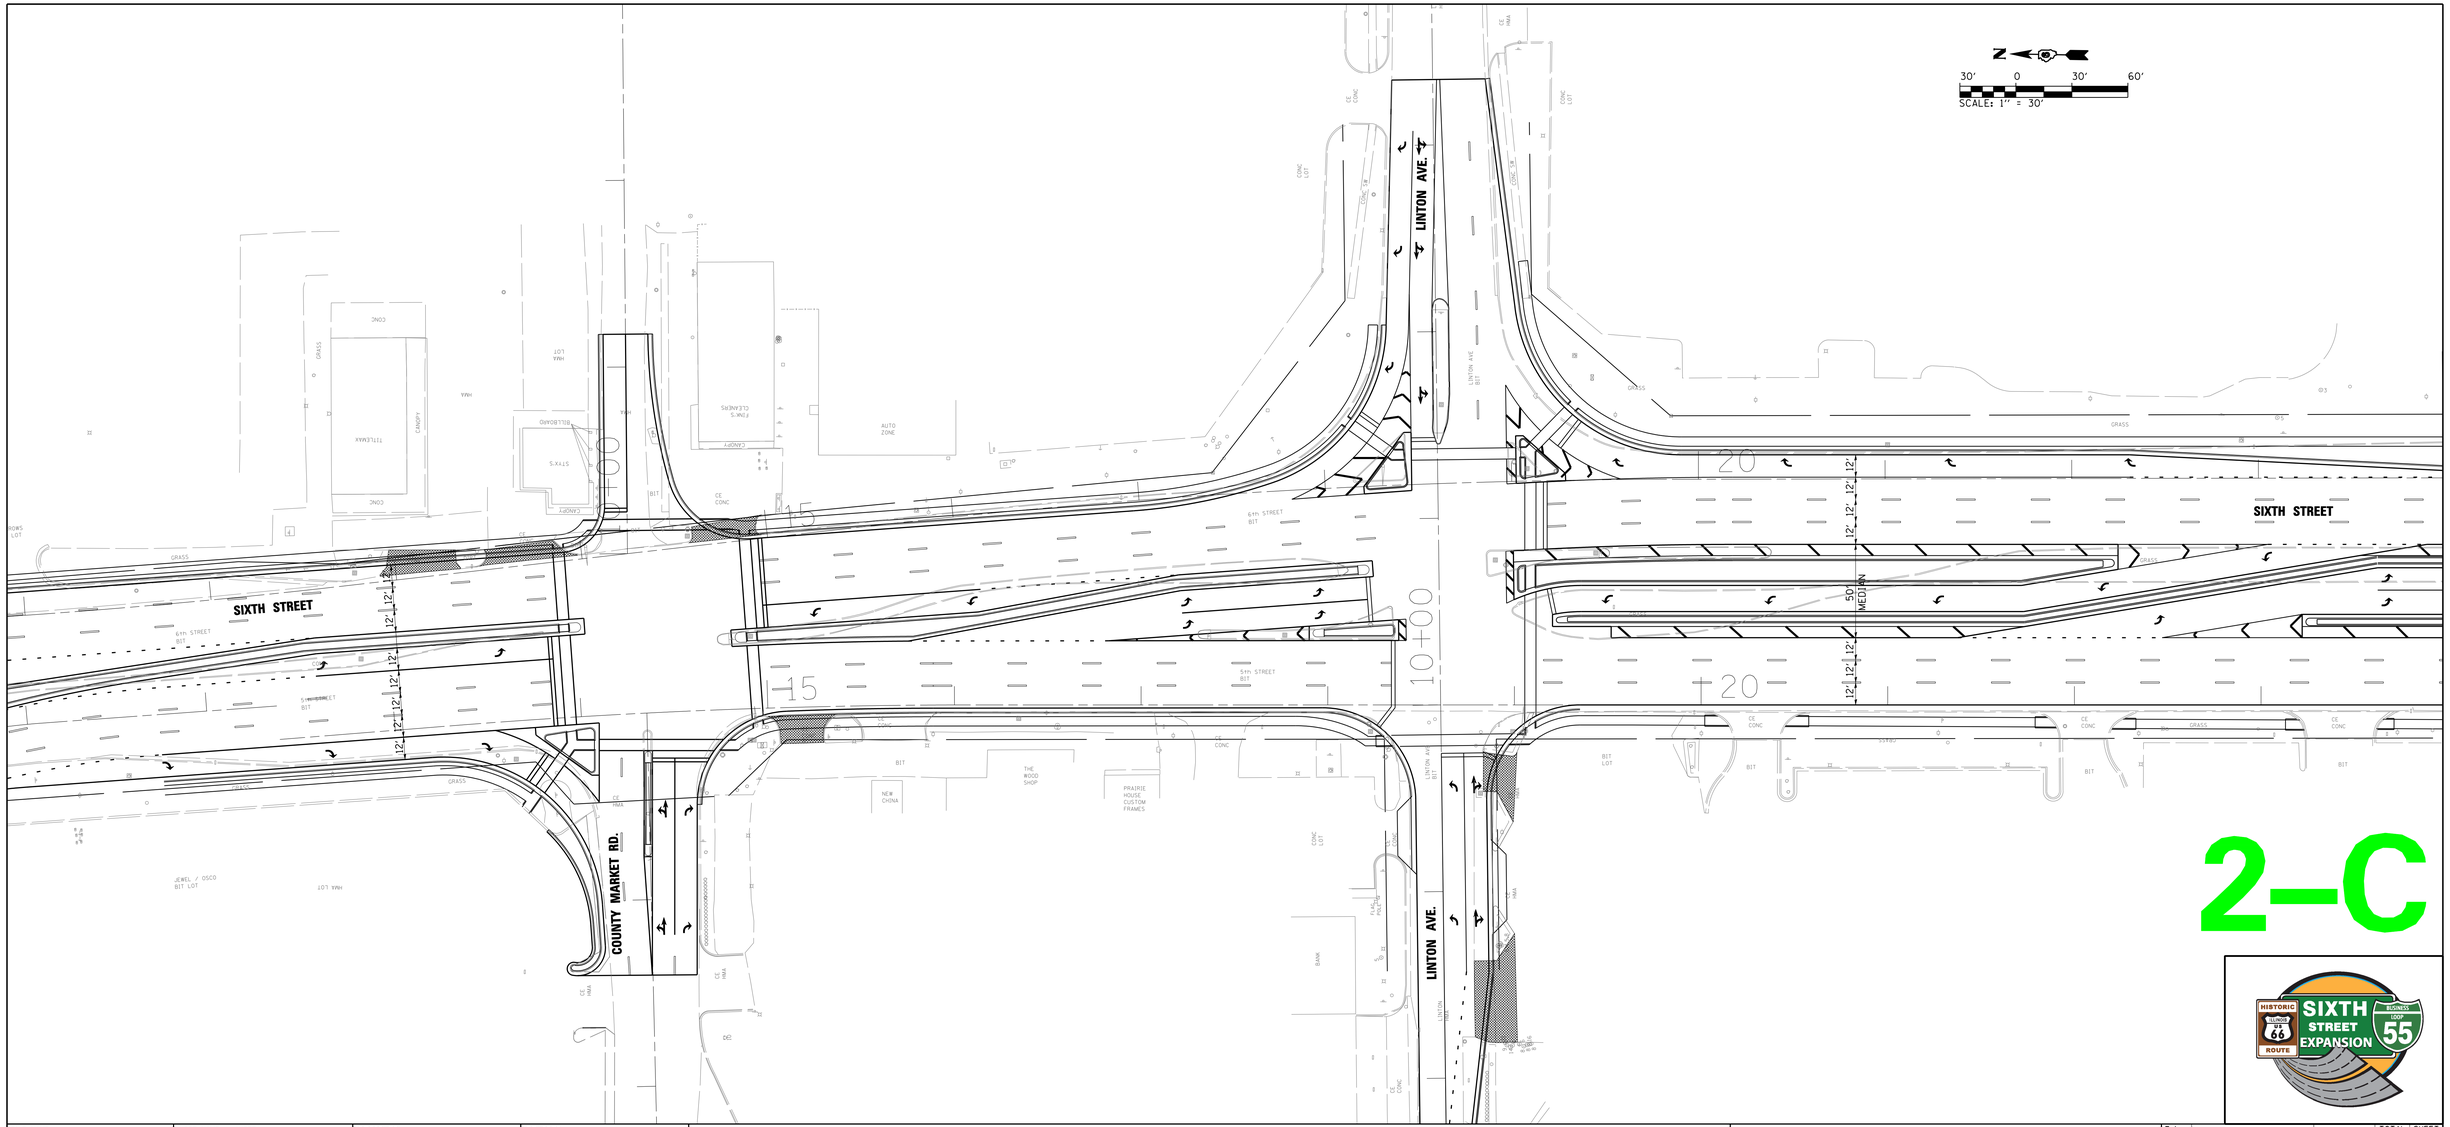

2-C

HISTORIC ILLINOIS ROUTE 66 — SIXTH STREET EXPANSION — ILLINOIS LOOP 55

FILE NAME = $FILE$	USER NAME = $USER$	DESIGNED -	REVISED -
		DRAWN -	REVISED -
	PLOT SCALE = $SCALE$	CHECKED -	REVISED -
	PLOT DATE = $DATE$	DATE -	REVISED -

STATE OF ILLINOIS
DEPARTMENT OF TRANSPORTATION

SOUTH SIXTH STREET EXPANSION STUDY
SIXTH STREET AT COUNTY MARKET & LINTON AVE. INTERSECTIONS

SCALE: | SHEET OF SHEETS | STA. TO STA.

F.A. RTE.	SECTION	COUNTY	TOTAL SHEETS	SHEET NO.
		SANGAMON		
		CONTRACT NO.		
		ILLINOIS FED. AID PROJECT		

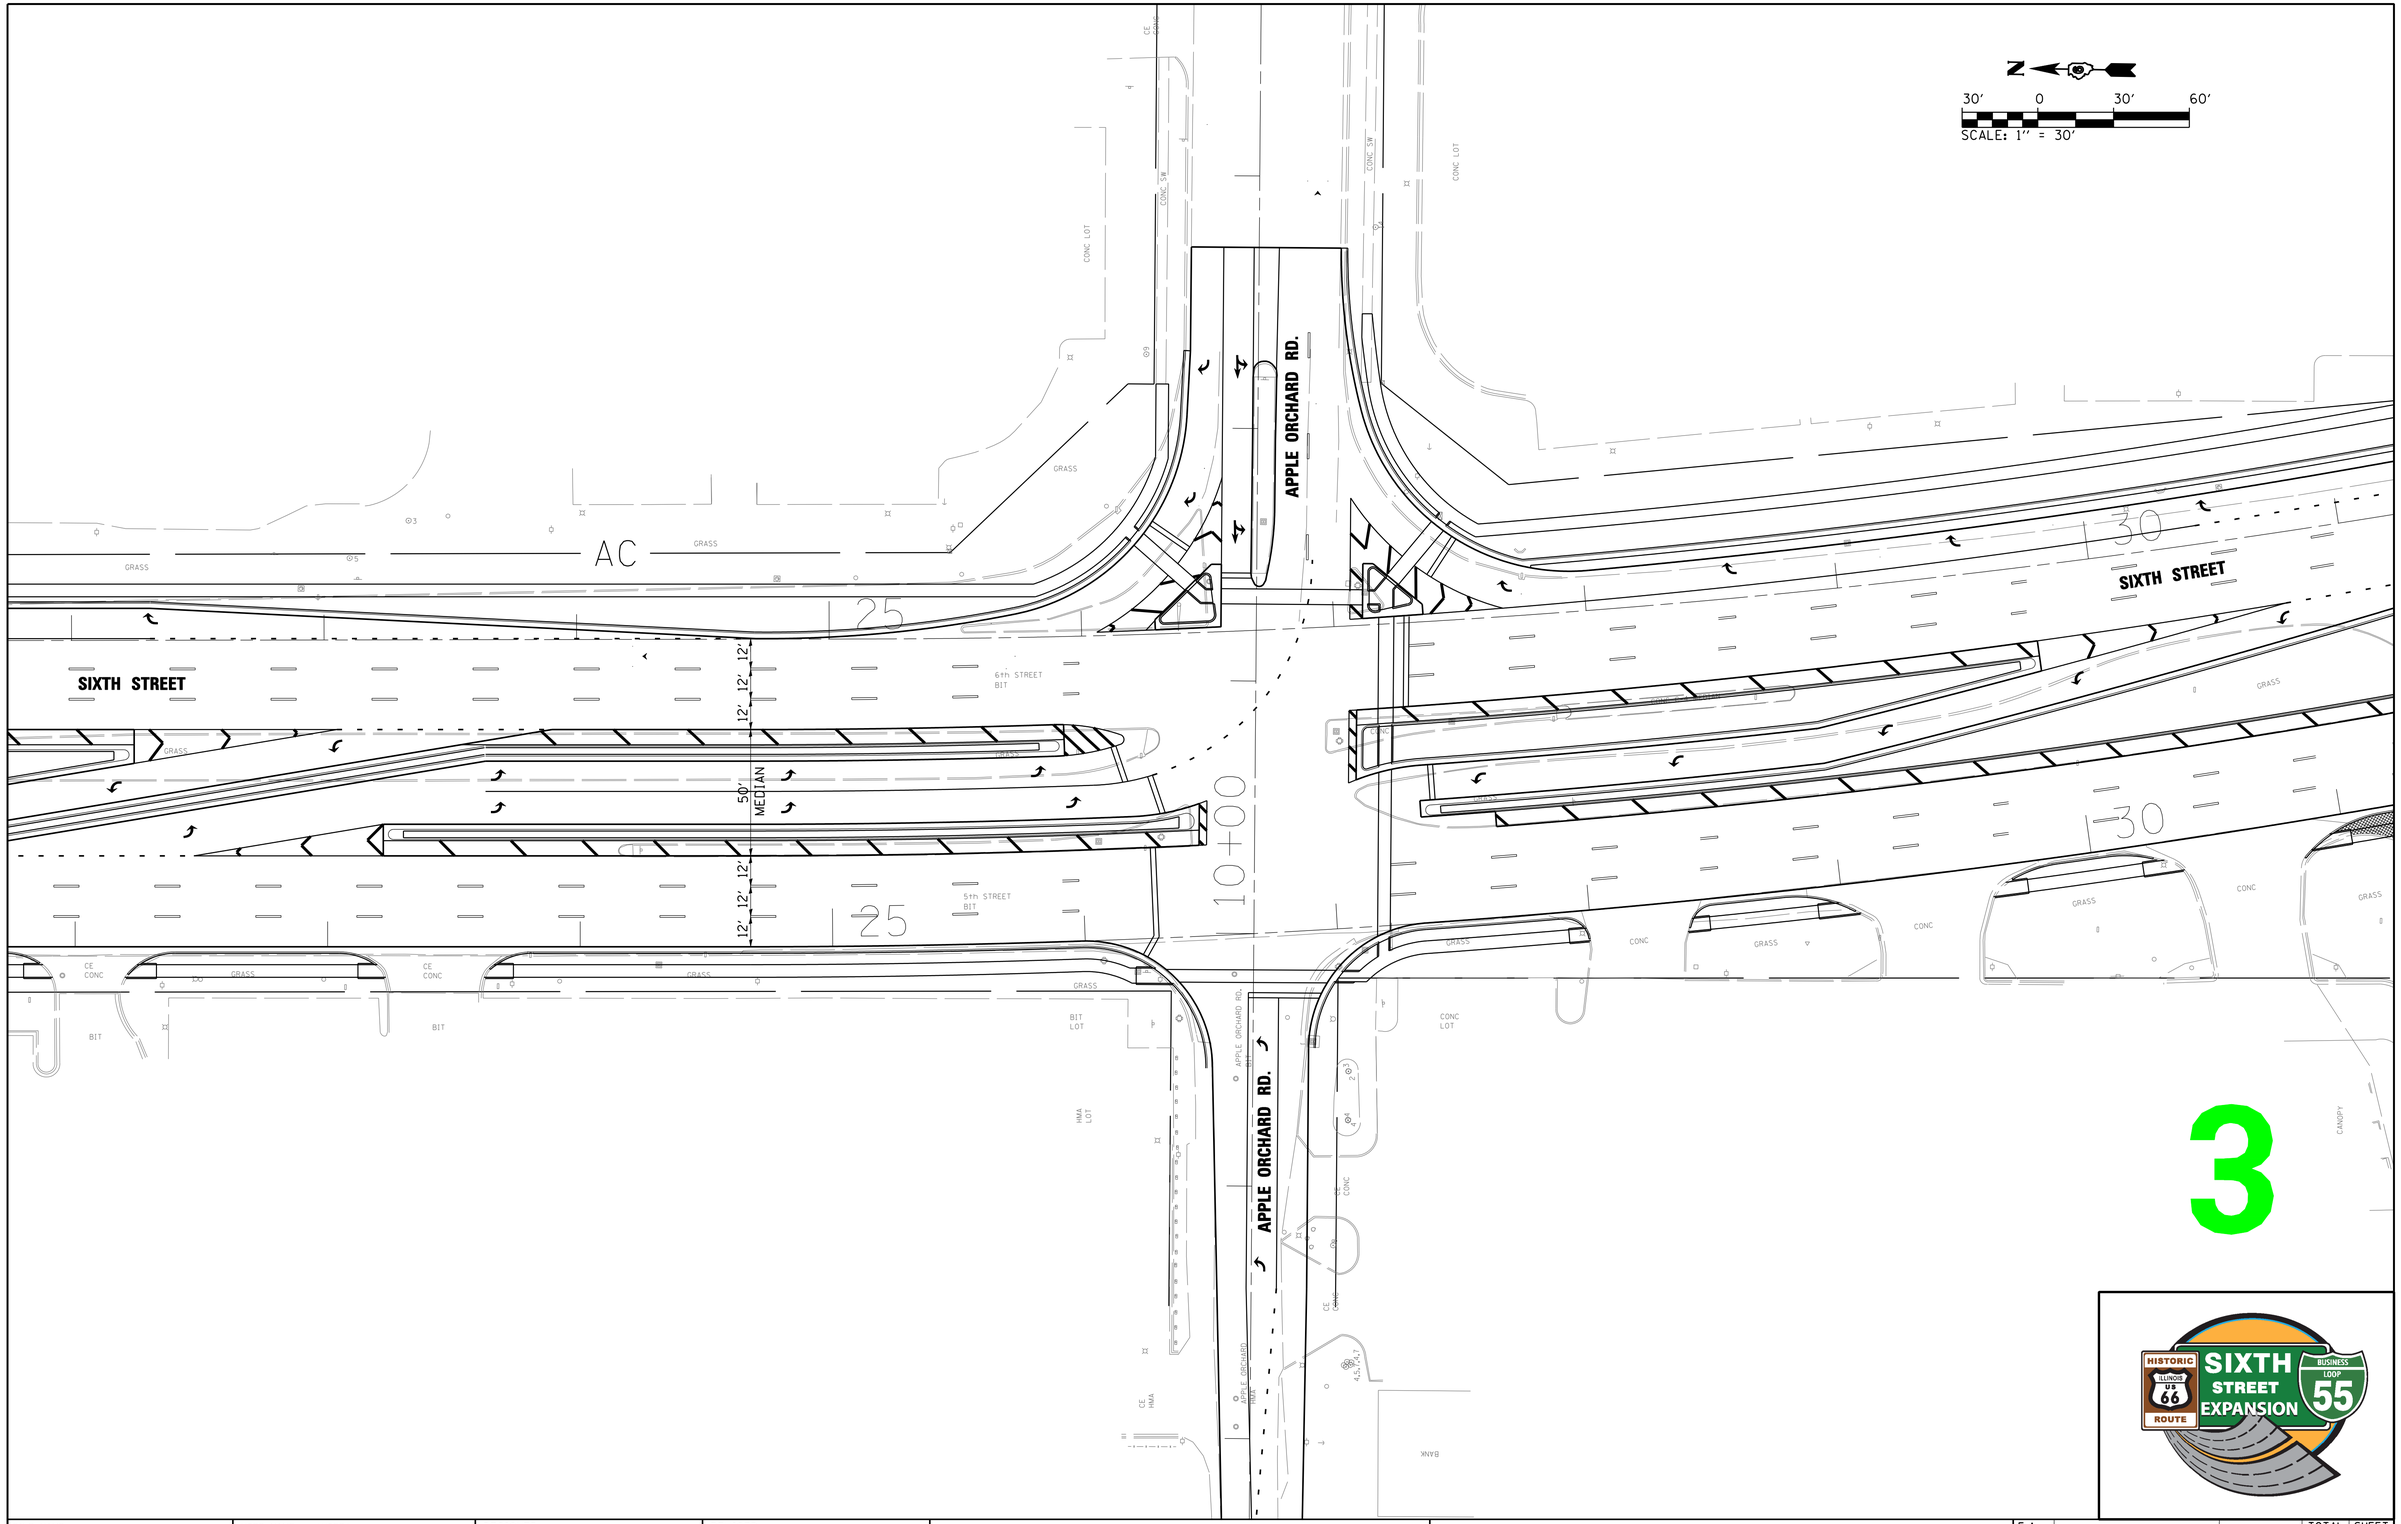

3

HISTORIC ILLINOIS ROUTE US 66 — SIXTH STREET EXPANSION — BUSINESS LOOP 55

FILE NAME = $FILEL$	USER NAME = $USER$	DESIGNED -	REVISED -
		DRAWN -	REVISED -
	PLOT SCALE = $SCALE$	CHECKED -	REVISED -
	PLOT DATE = $DATE$	DATE -	REVISED -

STATE OF ILLINOIS
DEPARTMENT OF TRANSPORTATION

SOUTH SIXTH STREET EXPANSION STUDY
SIXTH STREET AT APPLE ORCHARD ROAD

SCALE: | SHEET OF SHEETS | STA. TO STA.

F.A. RTE.	SECTION	COUNTY	TOTAL SHEETS	SHEET NO.
		SANGAMON		
		CONTRACT NO.		
	ILLINOIS	FED. AID PROJECT		

N

30′ 0 30′ 60′

SCALE: 1″ = 30′

SIXTH STREET

SO. SIXTH STREET

GARRETT ST.

3-A

SIXTH STREET EXPANSION

HISTORIC ILLINOIS US 66 ROUTE

BUSINESS LOOP 55

FILE NAME = $FILE$	USER NAME = $USER$	DESIGNED -	REVISED -
		DRAWN -	REVISED -
	PLOT SCALE = $SCALE$	CHECKED -	REVISED -
	PLOT DATE = $DATE$	DATE -	REVISED -

STATE OF ILLINOIS
DEPARTMENT OF TRANSPORTATION

SOUTH SIXTH STREET EXPANSION STUDY
SIXTH STREET AT GARRETT STREET

SCALE: | SHEET OF SHEETS | STA. TO STA.

F.A. RTE.	SECTION	COUNTY	TOTAL SHEETS	SHEET NO.
		SANGAMON		
		CONTRACT NO.		
	ILLINOIS	FED. AID PROJECT		

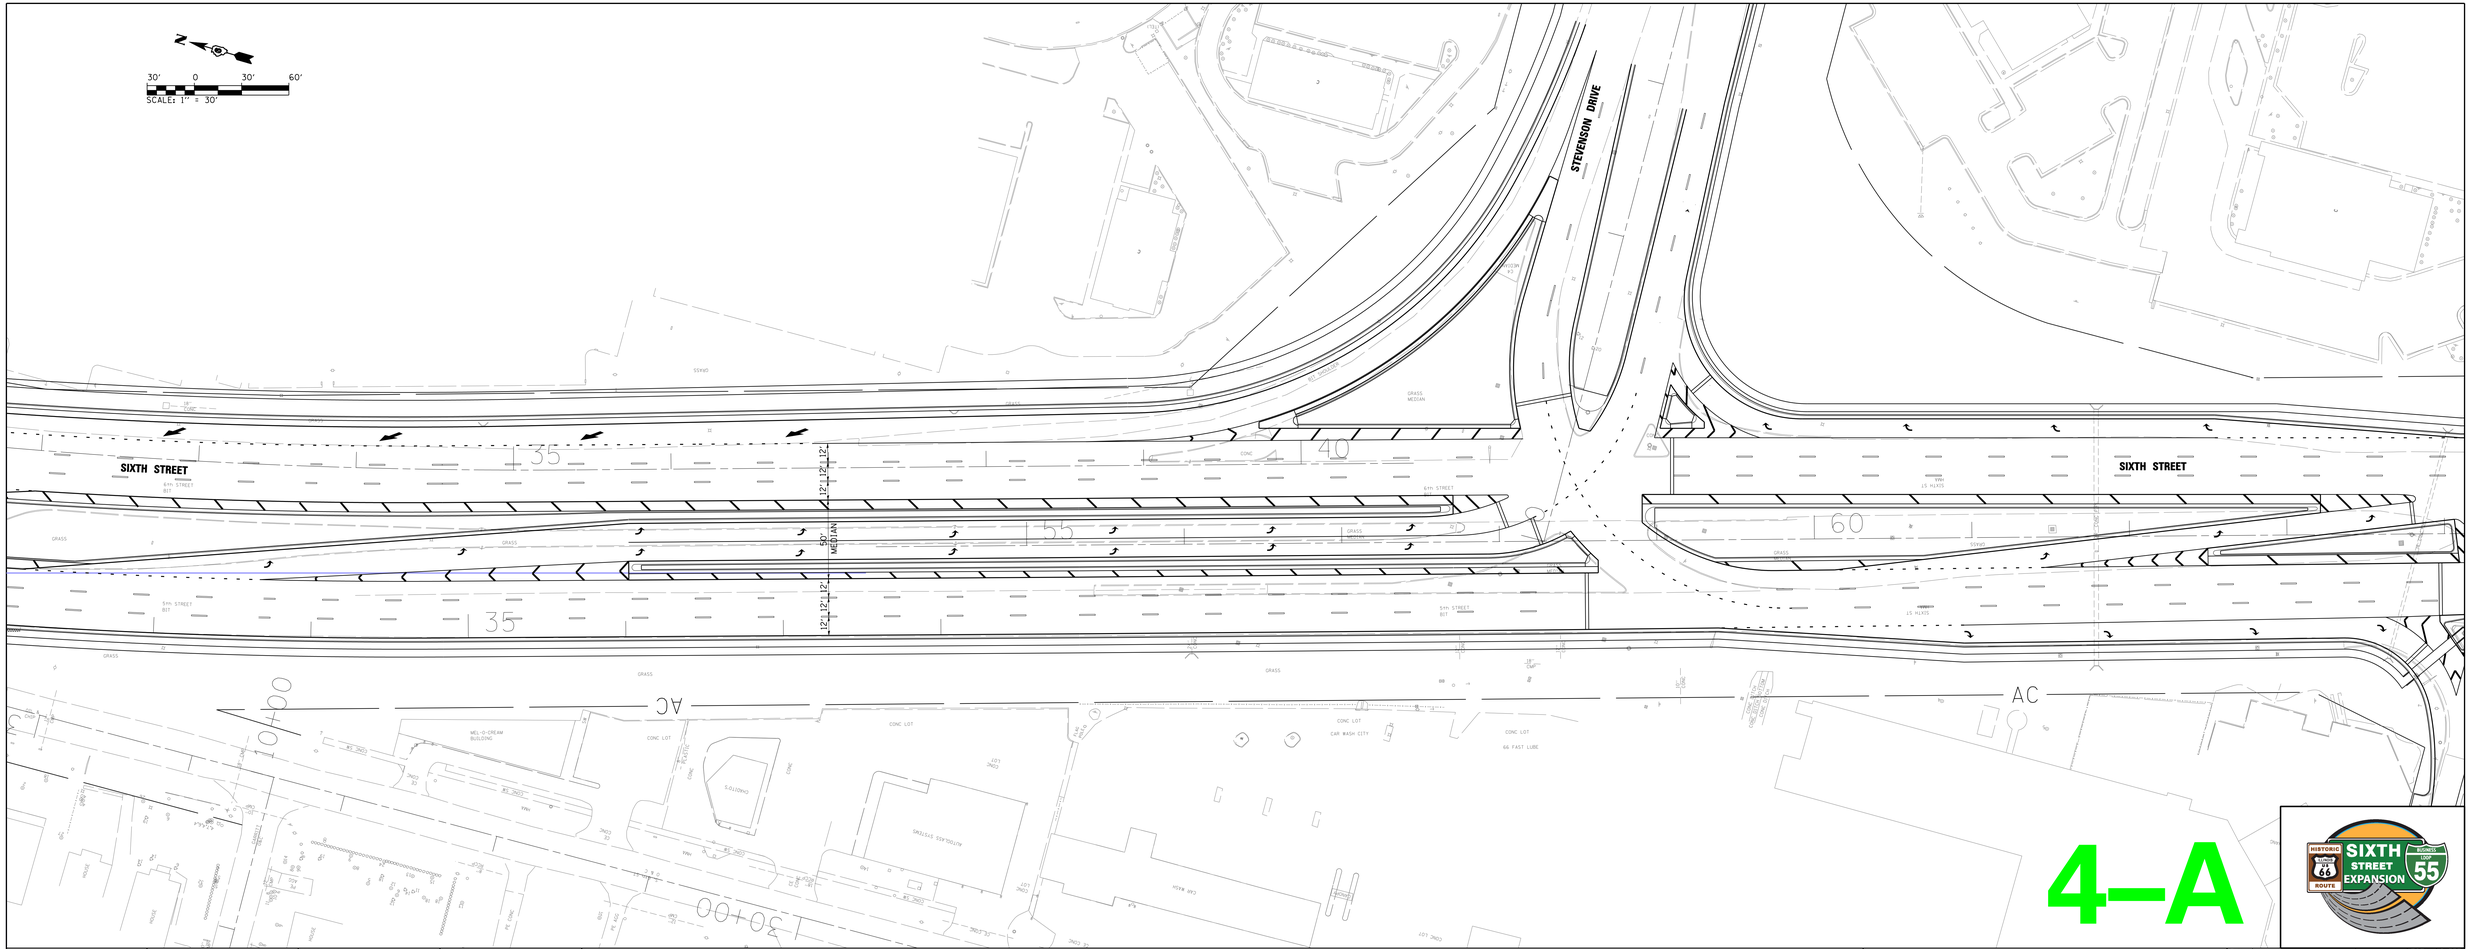

FILE NAME = #FILE1#	USER NAME = #USER#	DESIGNED -	REVISED -
		DRAWN -	REVISED -
	PLOT SCALE = #SCALE#	CHECKED -	REVISED -
	PLOT DATE = #DATE#	DATE -	REVISED -

STATE OF ILLINOIS
DEPARTMENT OF TRANSPORTATION

SOUTH SIXTH STREET EXPANSION STUDY
SIXTH STREET AT STEVENSON DRIVE

SCALE: | SHEET OF SHEETS | STA. | TO STA.

F.A. RTE.	SECTION	COUNTY	TOTAL SHEETS	SHEET NO.
		SANGAMON		
		CONTRACT NO.		
	ILLINOIS FED. AID PROJECT			

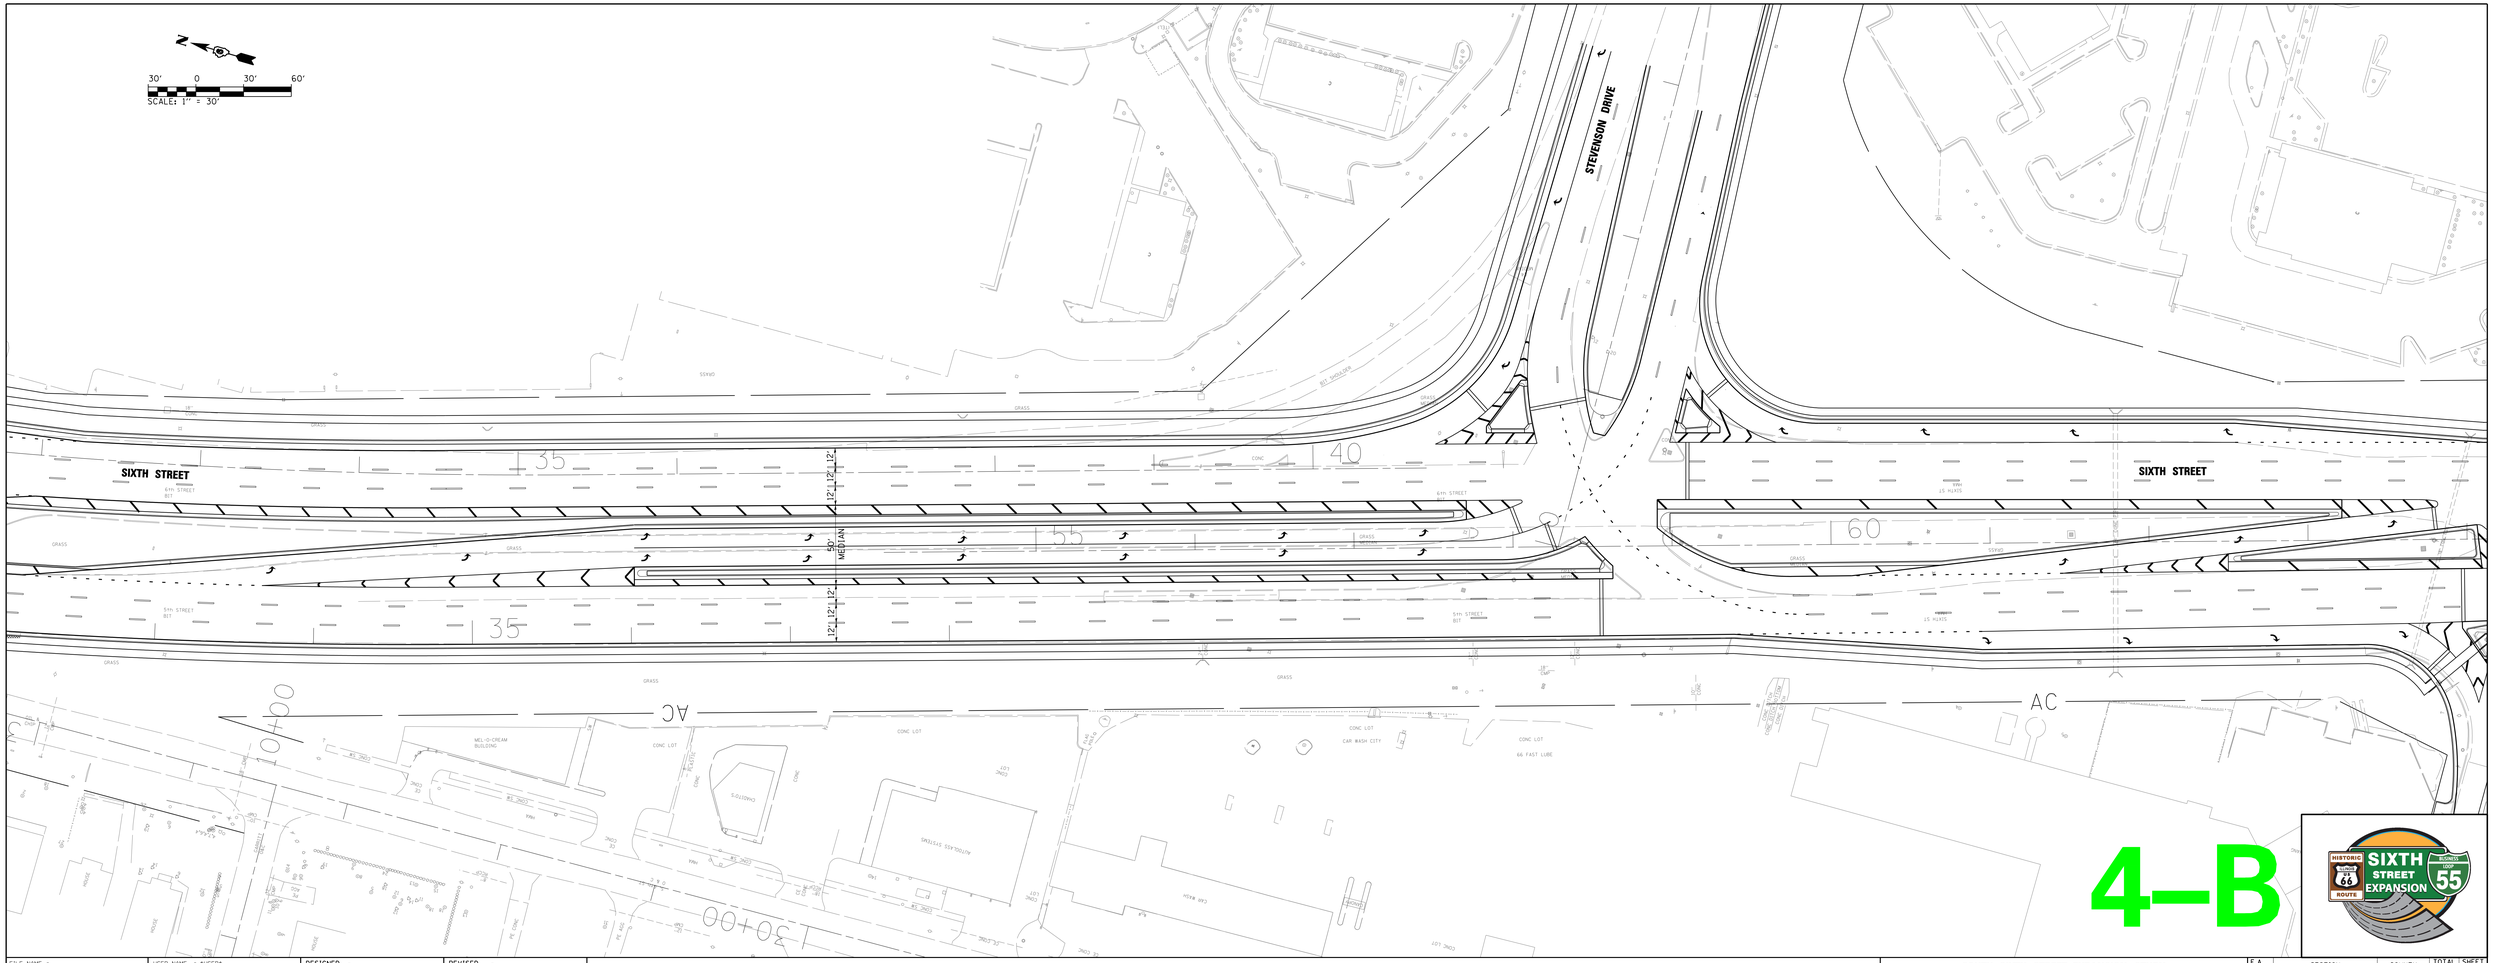

4-B

SIXTH STREET EXPANSION

FILE NAME = $FILE1$	USER NAME = $USER$	DESIGNED -	REVISED -
		DRAWN -	REVISED -
	PLOT SCALE = $SCALE$	CHECKED -	REVISED -
	PLOT DATE = $DATE$	DATE -	REVISED -

STATE OF ILLINOIS
DEPARTMENT OF TRANSPORTATION

SOUTH SIXTH STREET EXPANSION STUDY
SIXTH STREET AT STEVENSON DRIVE

SCALE: | SHEET OF SHEETS | STA. | TO STA.

F.A. RTE.	SECTION	COUNTY	TOTAL SHEETS	SHEET NO.
		SANGAMON		
		CONTRACT NO.		
	ILLINOIS FED. AID PROJECT			

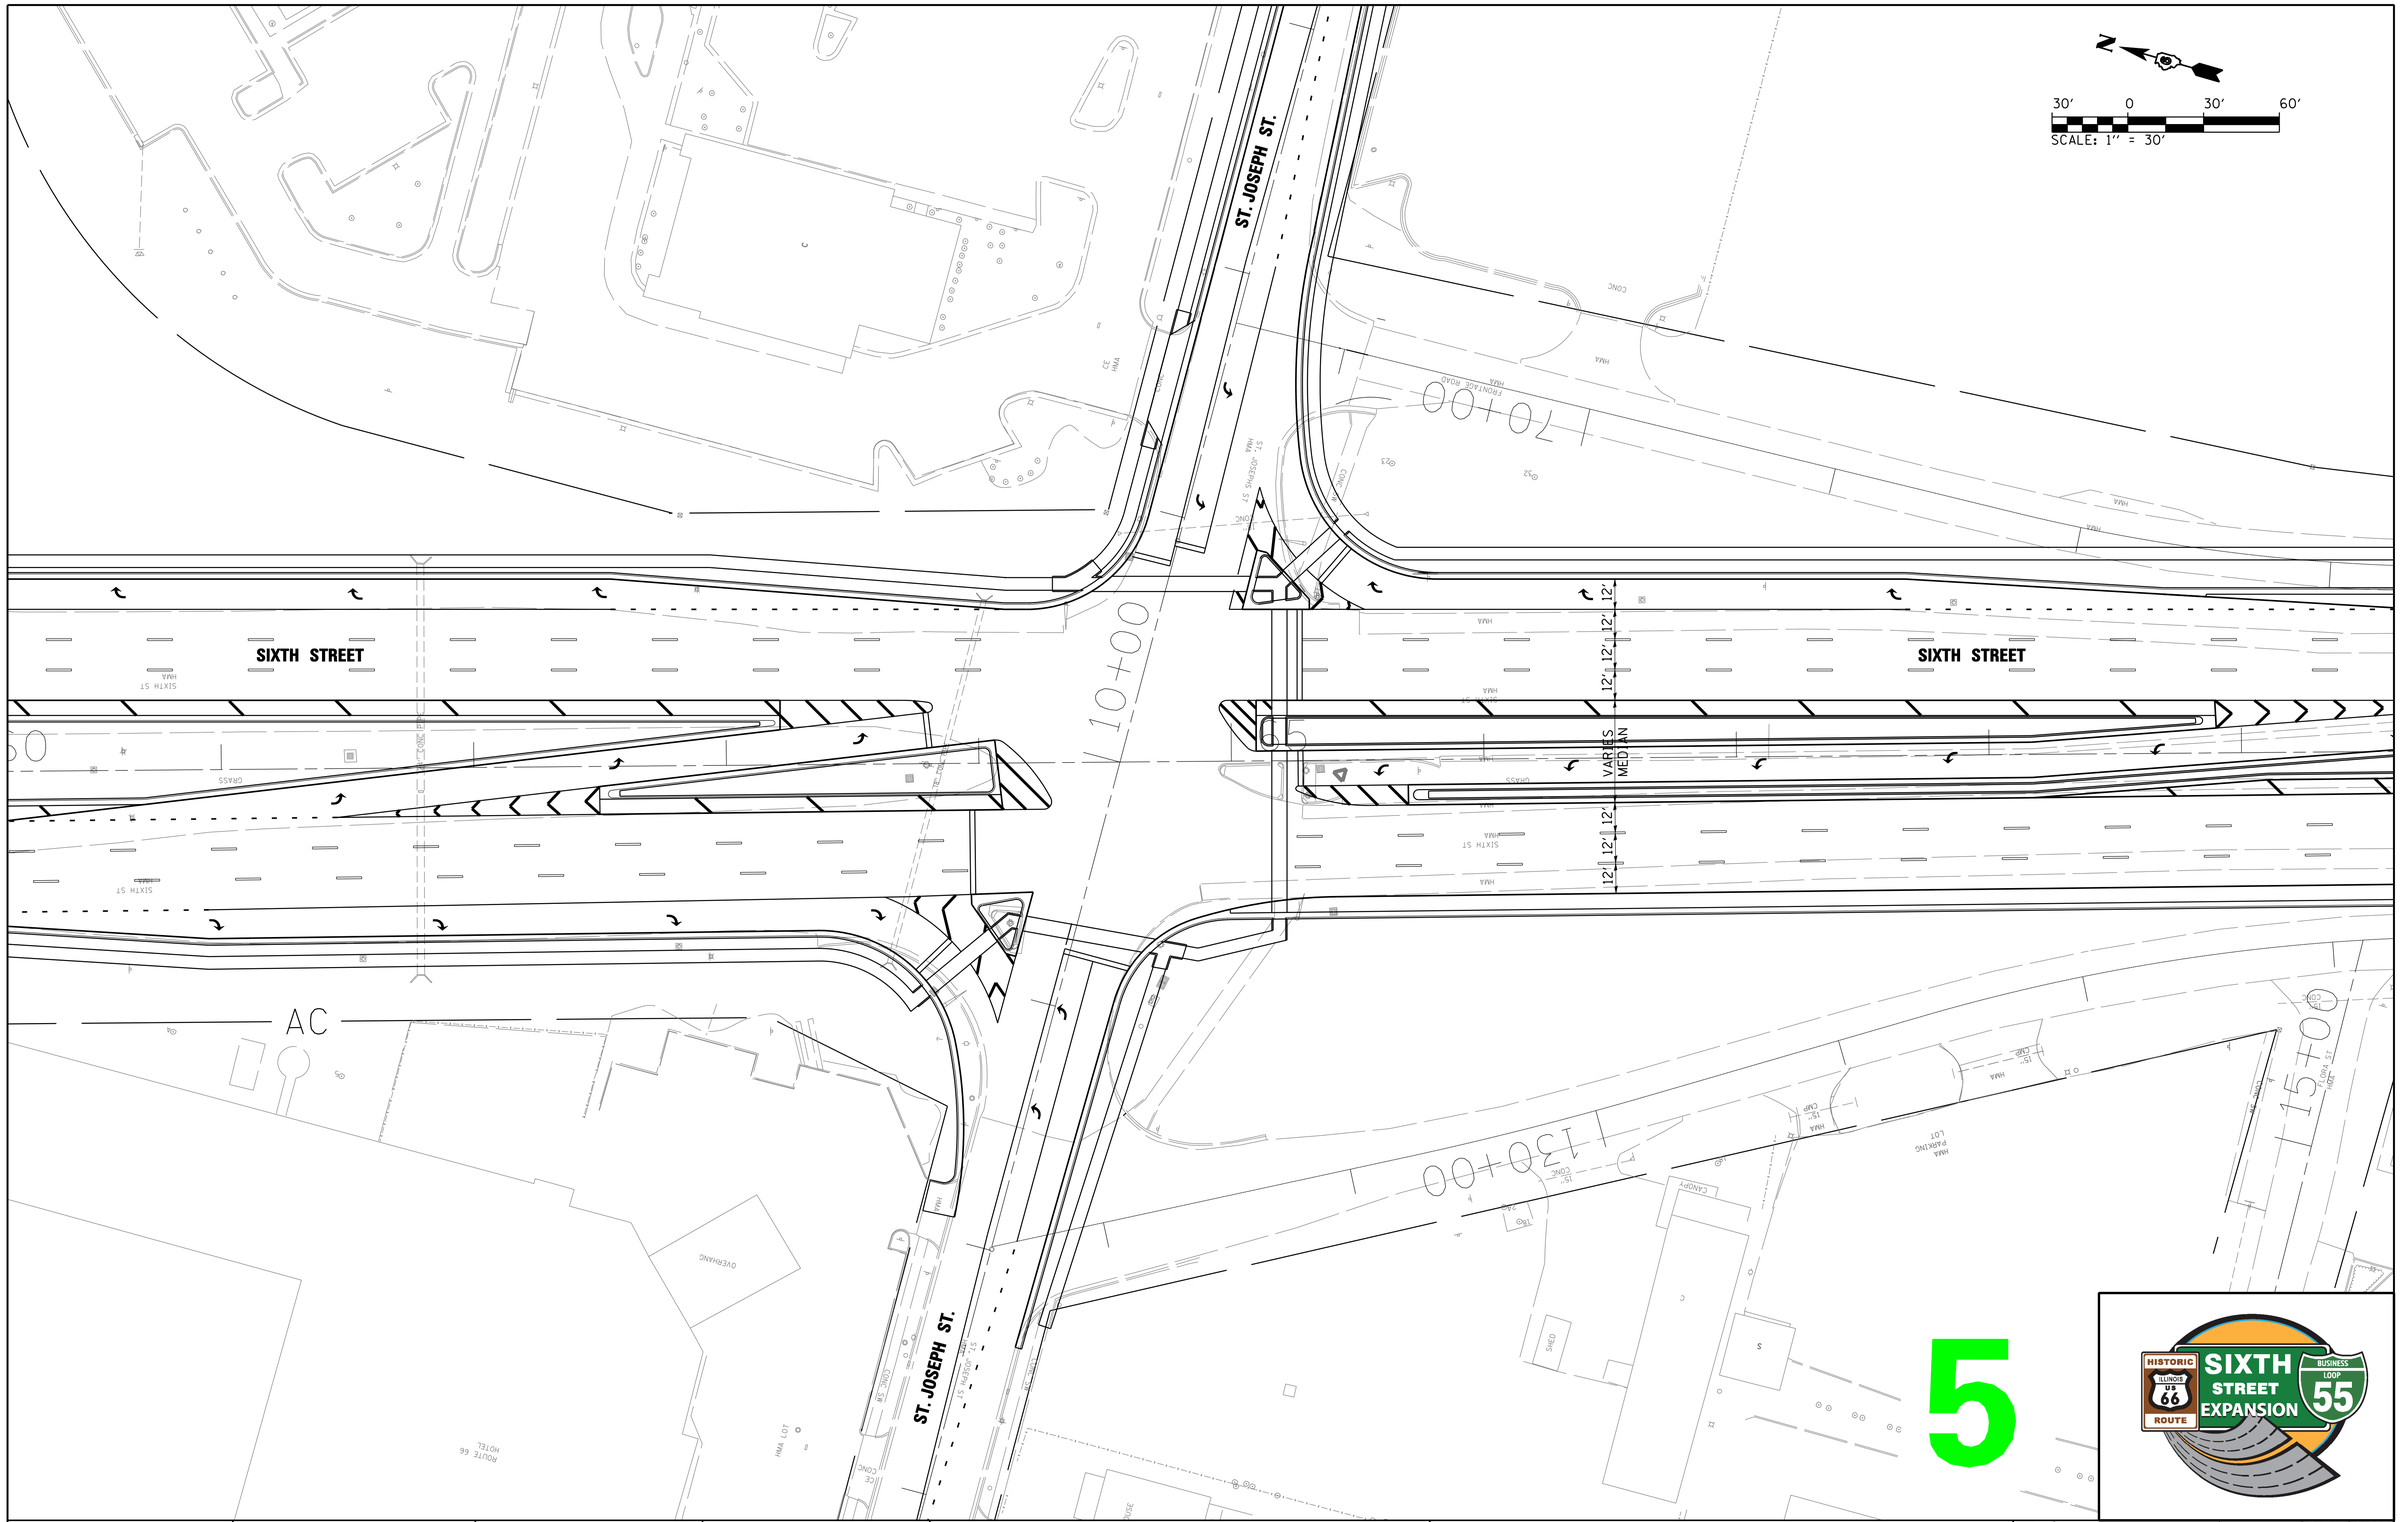

FILE NAME = $FILEL$	USER NAME = $USER$	DESIGNED -	REVISED -
		DRAWN -	REVISED -
	PLOT SCALE = $SCALE$	CHECKED -	REVISED -
	PLOT DATE = $DATE$	DATE -	REVISED -

STATE OF ILLINOIS
DEPARTMENT OF TRANSPORTATION

SOUTH SIXTH STREET EXPANSION STUDY
SIXTH STREET AT ST. JOSEPH STREET

SCALE: | SHEET OF SHEETS | STA. | TO STA.

F.A. RTE.	SECTION	COUNTY	TOTAL SHEETS	SHEET NO.
		SANGAMON		
		CONTRACT NO.		
	ILLINOIS	FED. AID PROJECT		

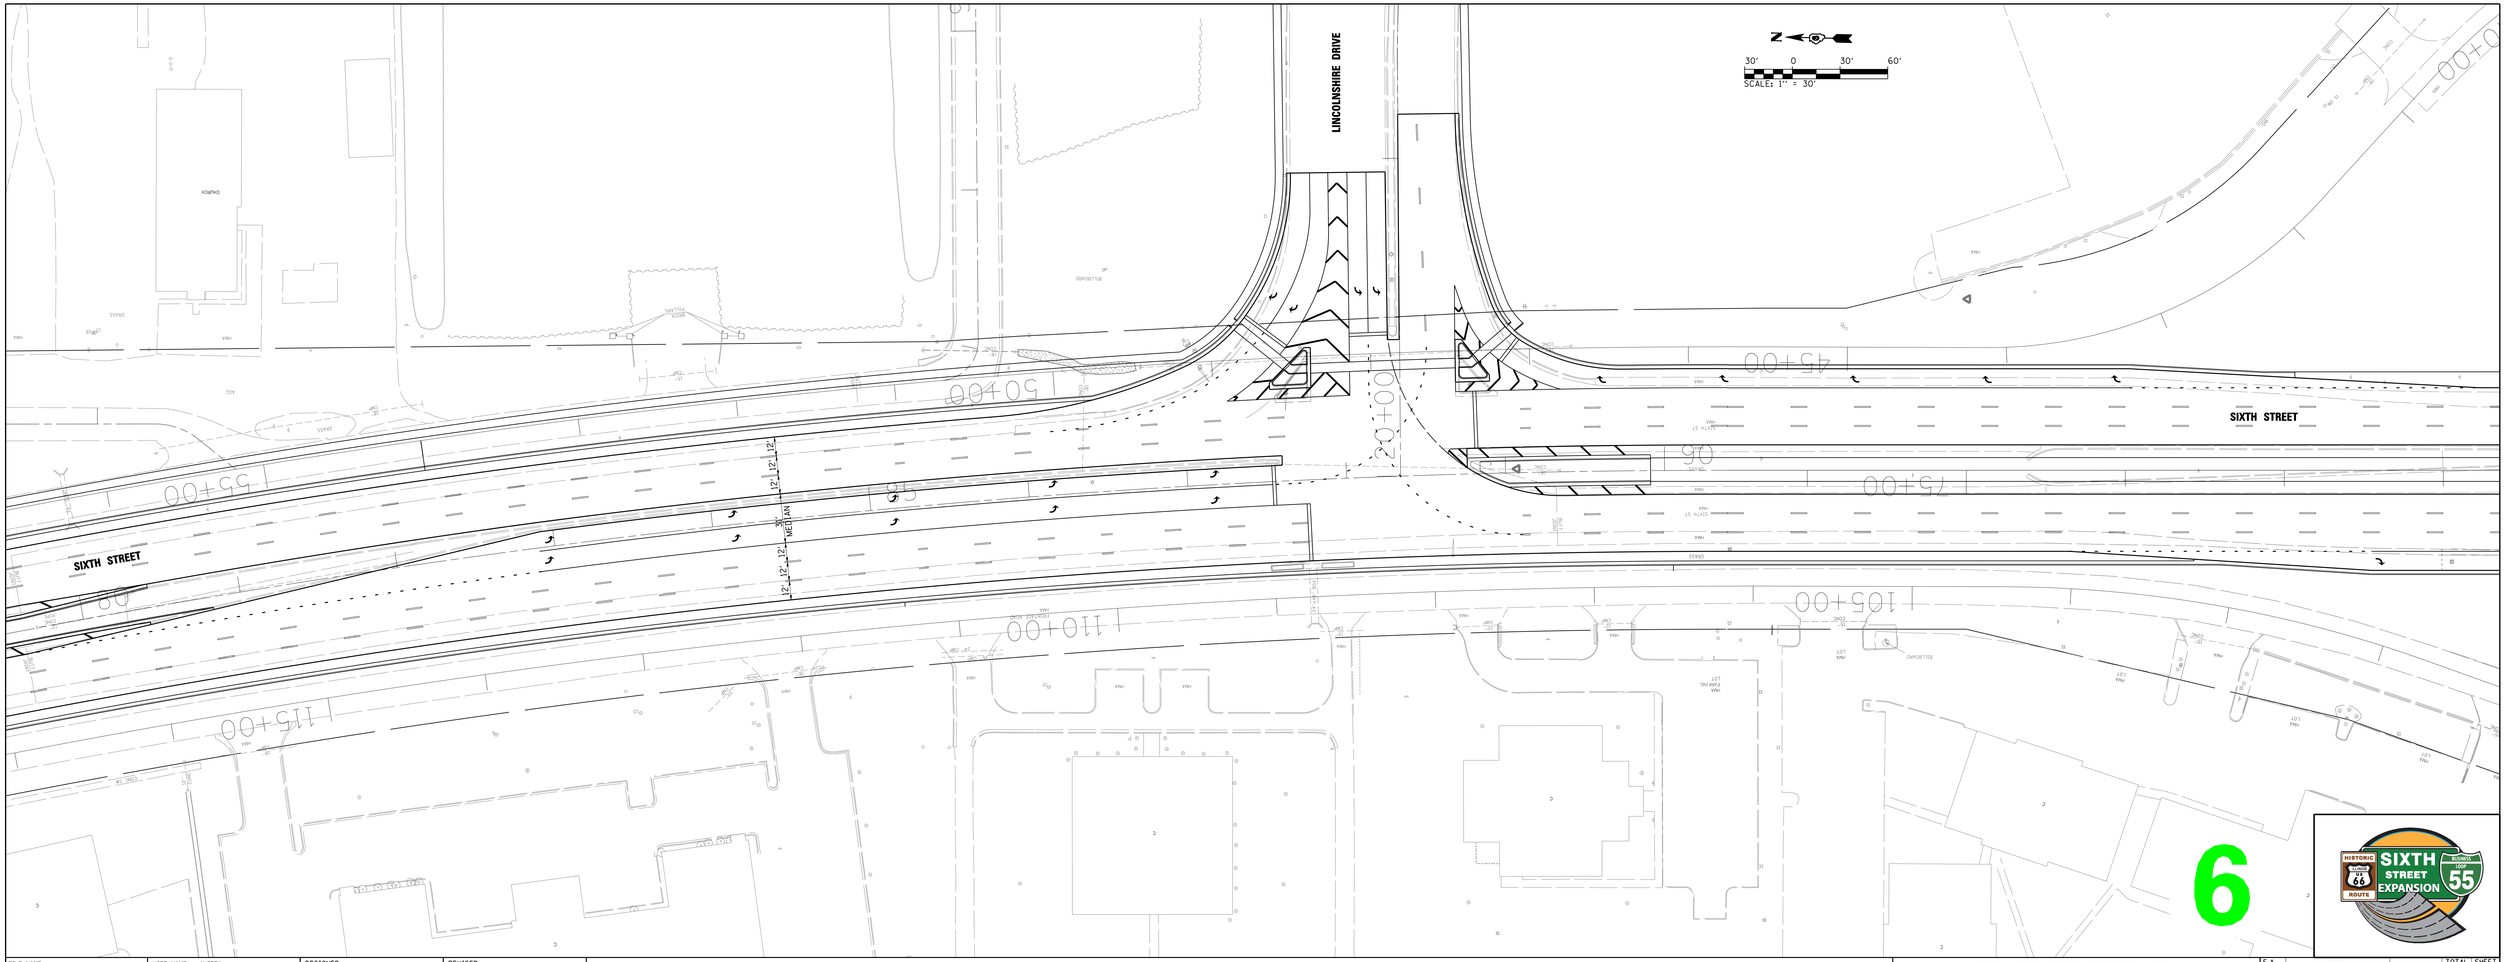
LINCOLNSHIRE DRIVE
SIXTH STREET
SIXTH STREET
CHURCH
50+00
55+00
75+00
90
95
100
105+00

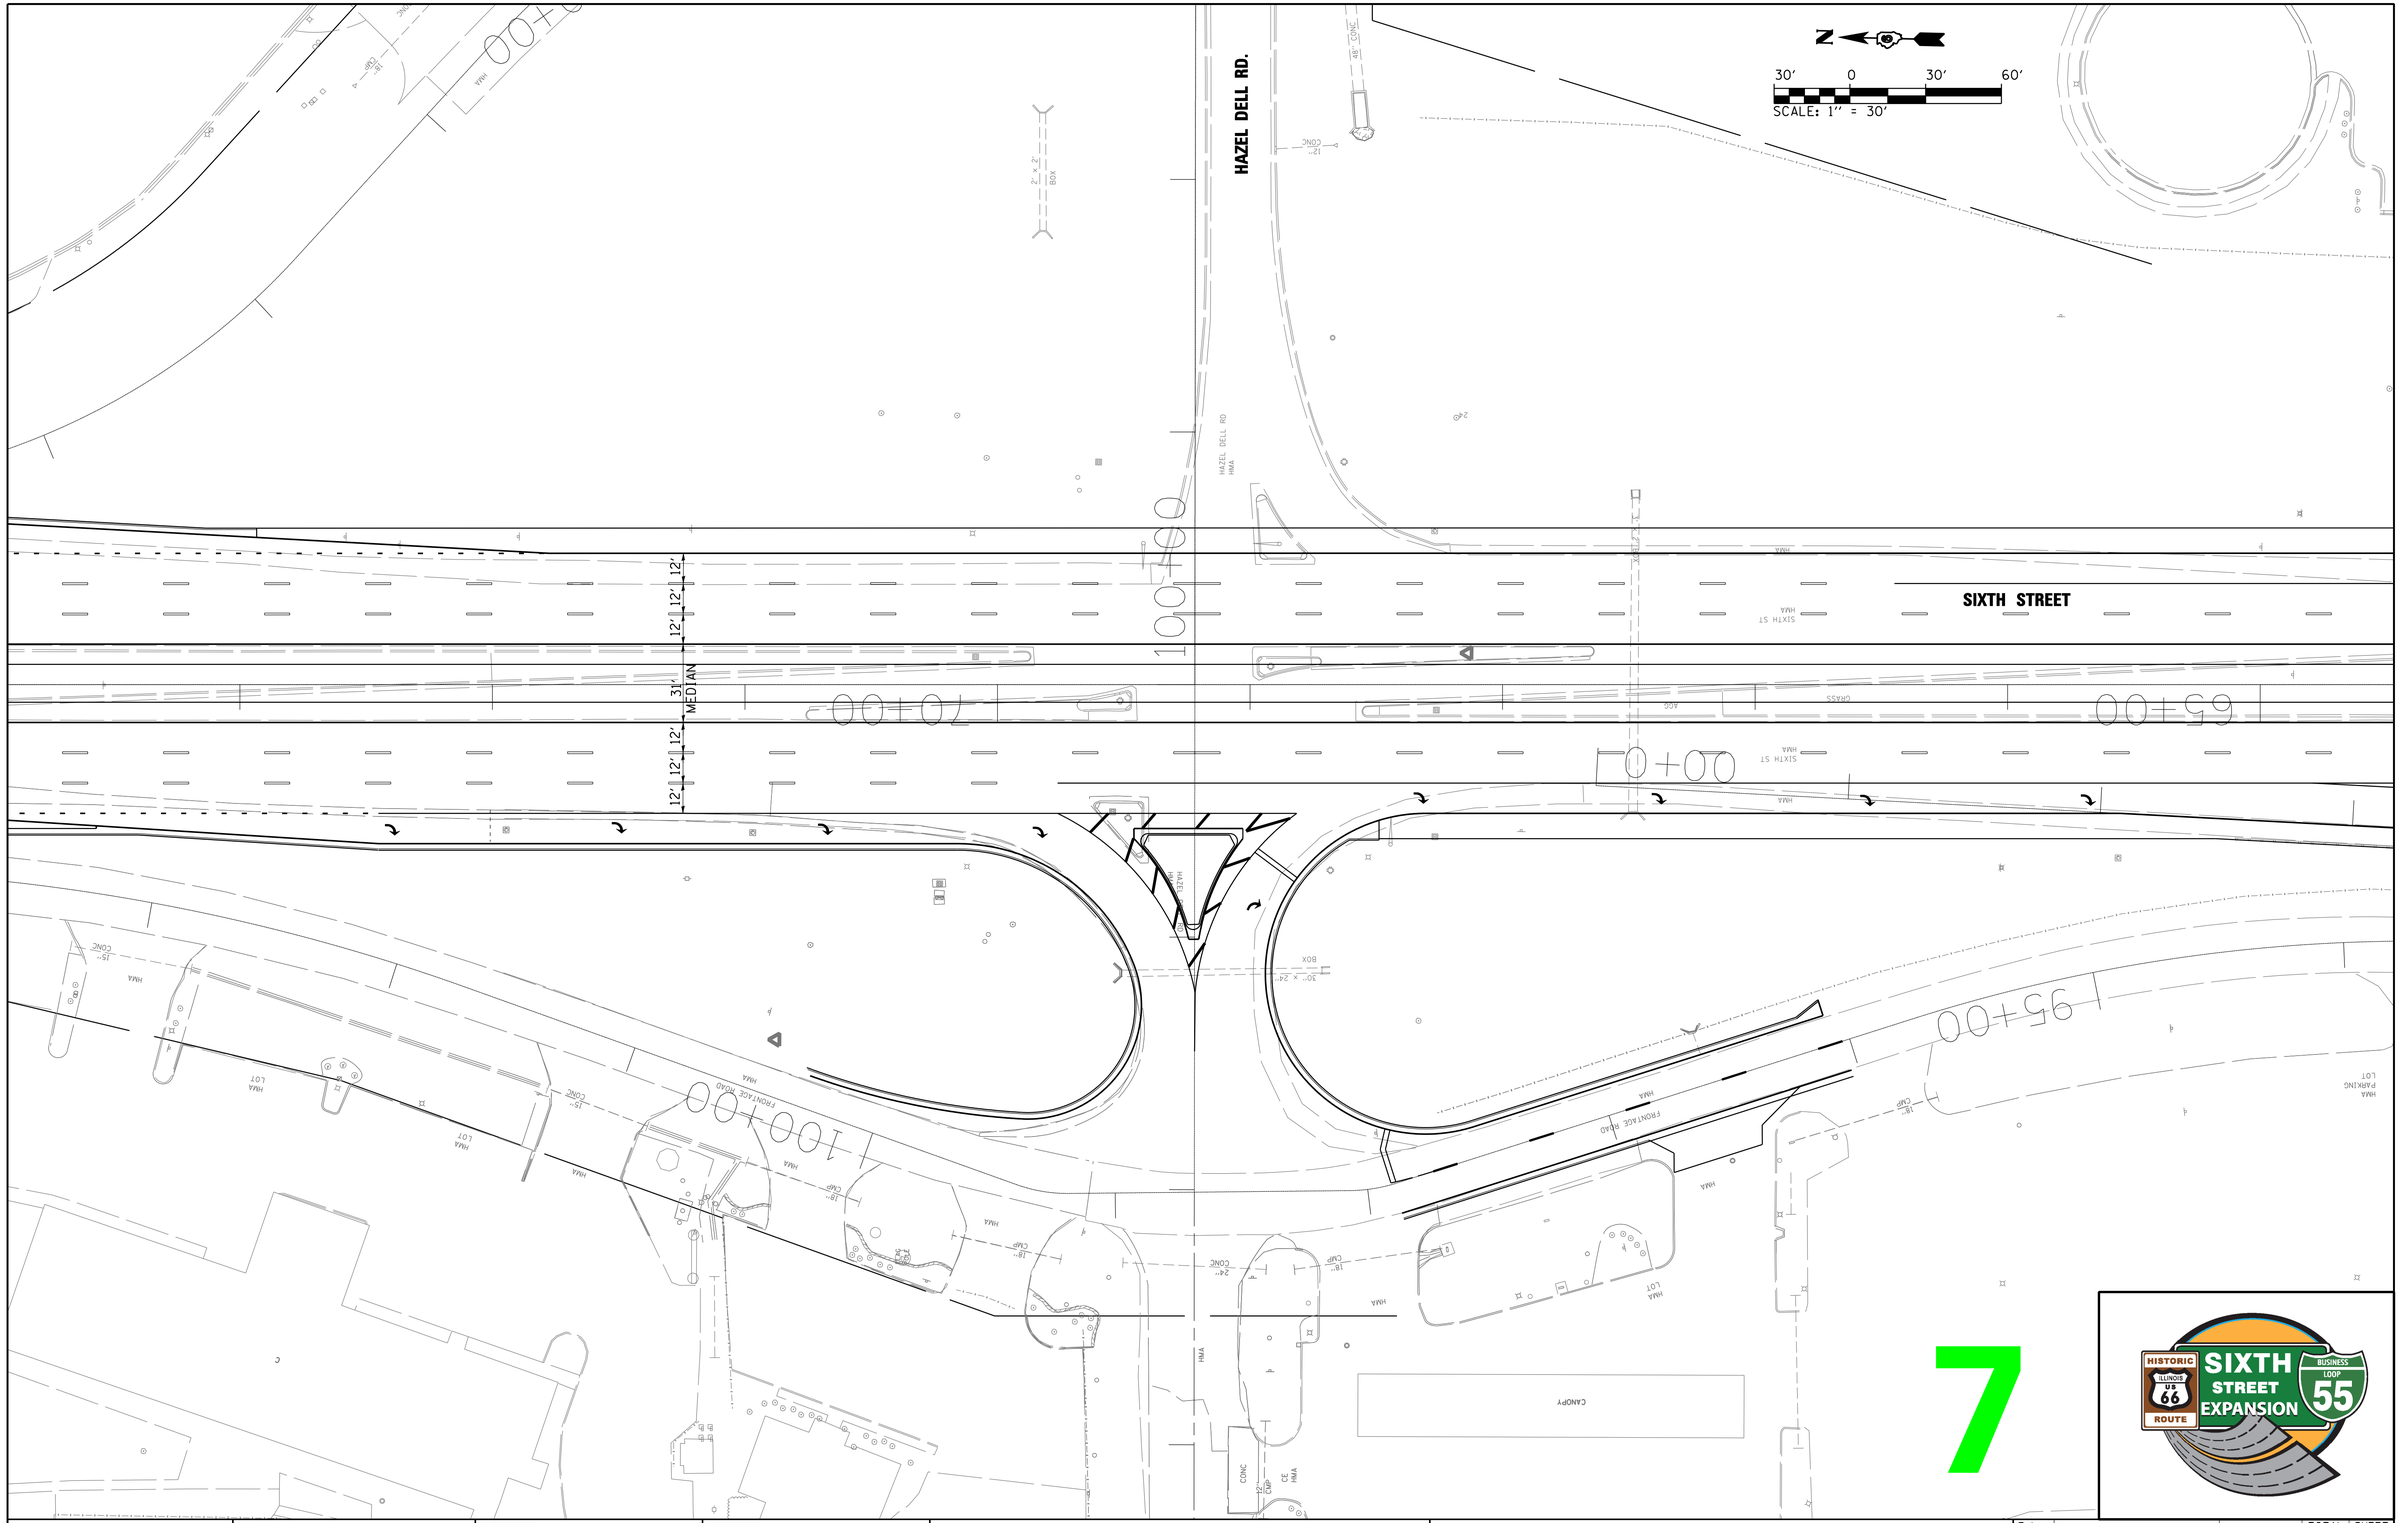

7

SIXTH STREET EXPANSION — HISTORIC ROUTE 66 — BUSINESS LOOP 55

FILE NAME = $FILE1$	USER NAME = $USER$	DESIGNED -	REVISED -
		DRAWN -	REVISED -
	PLOT SCALE = $SCALE$	CHECKED -	REVISED -
	PLOT DATE = $DATE$	DATE -	REVISED -

STATE OF ILLINOIS
DEPARTMENT OF TRANSPORTATION

SOUTH SIXTH STREET EXPANSION STUDY
SIXTH STREET AT HAZEL DELL ROAD

SCALE: | SHEET OF SHEETS | STA. | TO STA.

F.A. RTE.	SECTION	COUNTY	TOTAL SHEETS	SHEET NO.
		SANGAMON		
		CONTRACT NO.		
	ILLINOIS	FED. AID PROJECT		