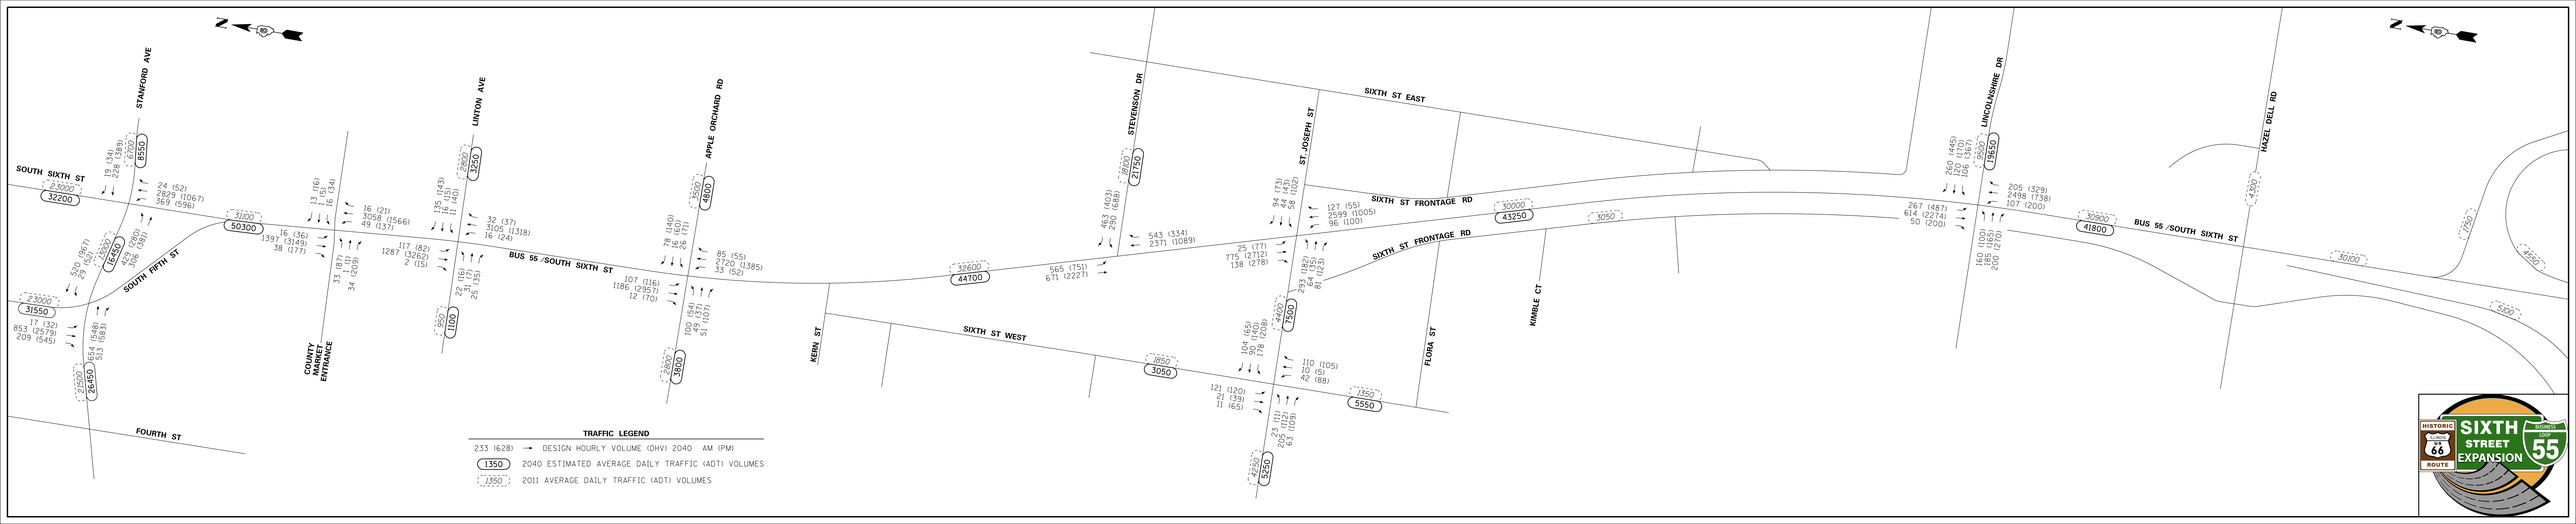
STANFORD AVE
SOUTH SIXTH ST
SOUTH FIFTH ST
FOURTH ST
COUNTY MARKET ENTRANCE
LINTON AVE
BUS 55 /SOUTH SIXTH ST
APPLE ORCHARD RD
KERN ST
STEVENSON DR
SIXTH ST EAST
ST JOSEPH ST
SIXTH ST FRONTAGE RD
SIXTH ST WEST
FLORA ST
KIMBLE CT
LINCOLNSHIRE DR
HAZEL DELL RD
BUS 55 /SOUTH SIXTH ST
TRAFFIC LEGEND
233 (628) → DESIGN HOURLY VOLUME (DHV) 2040 AM (PM)
1350 2040 ESTIMATED AVERAGE DAILY TRAFFIC (ADT) VOLUMES
1350 2011 AVERAGE DAILY TRAFFIC (ADT) VOLUMES
SIXTH STREET EXPANSION
HISTORIC ROUTE 66
BUSINESS LOOP 55